F.A.P. RTE.	SECTION	COUNTY	TOTAL SHEETS	SHEET NO.
22	16R	WHITESIDE	201	73
STA.		TO STA.		
FED. ROAD DIST. NO.	ILLINOIS	FED. AID PROJECT		

CONTRACT NO. 64656

TEMPORARY WIDENING

STA. 477+81 TO STA. 480+80.23
STA. 480+87.20 TO STA. 481+78.51
STA. 485+00 TO STA. 497+84.51

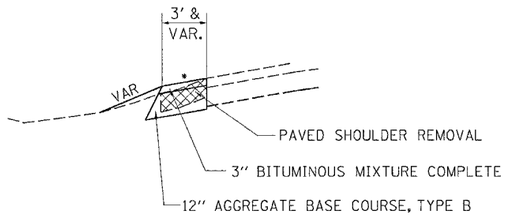

* MATCH EXISING PAVEMENT CROSS SLOPE

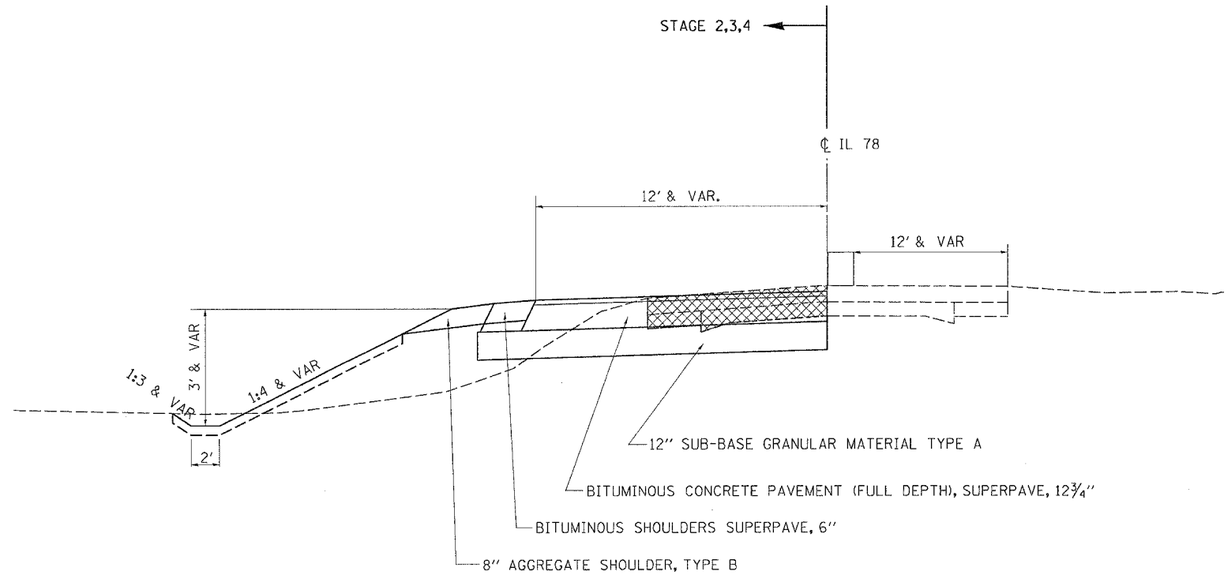

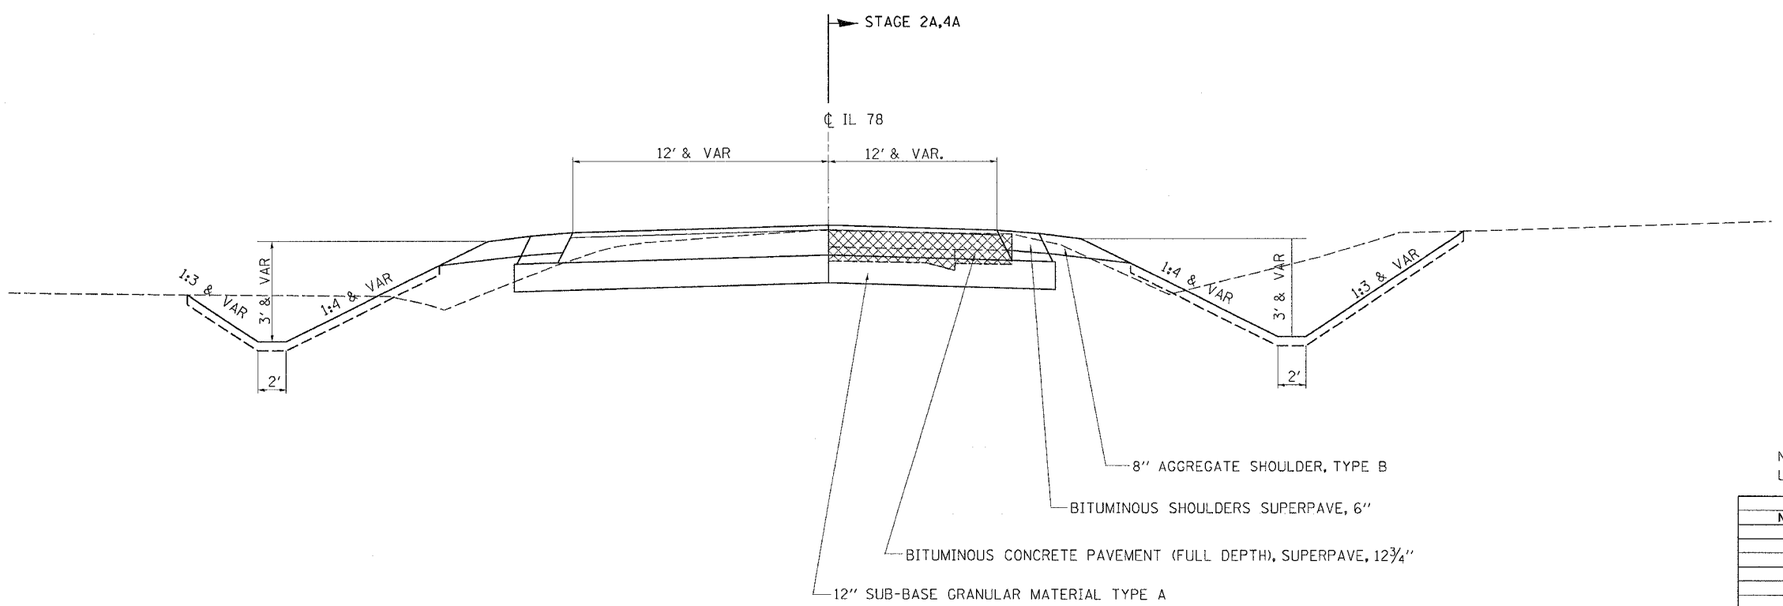

NOTE:
USE REGULAR TYPICALS FOR STAGE 2

REVISIONS NAME	DATE

ILLINOIS DEPARTMENT OF TRANSPORTATION

SCALE: VERT. HORIZ.
DATE
DRAWN BY
CHECKED BY

STAGING TYPICALS