ROW & EASEMENT DETAILS

F.A.P. RTE.	SECTION	COUNTY	TOTAL SHEETS	SHEET NO.
22	16R	WHITESIDE	201	76
STA.		TO STA.		
FED. ROAD DIST. NO.	ILLINOIS	FED. AID PROJECT		

CONTRACT NO. 64656

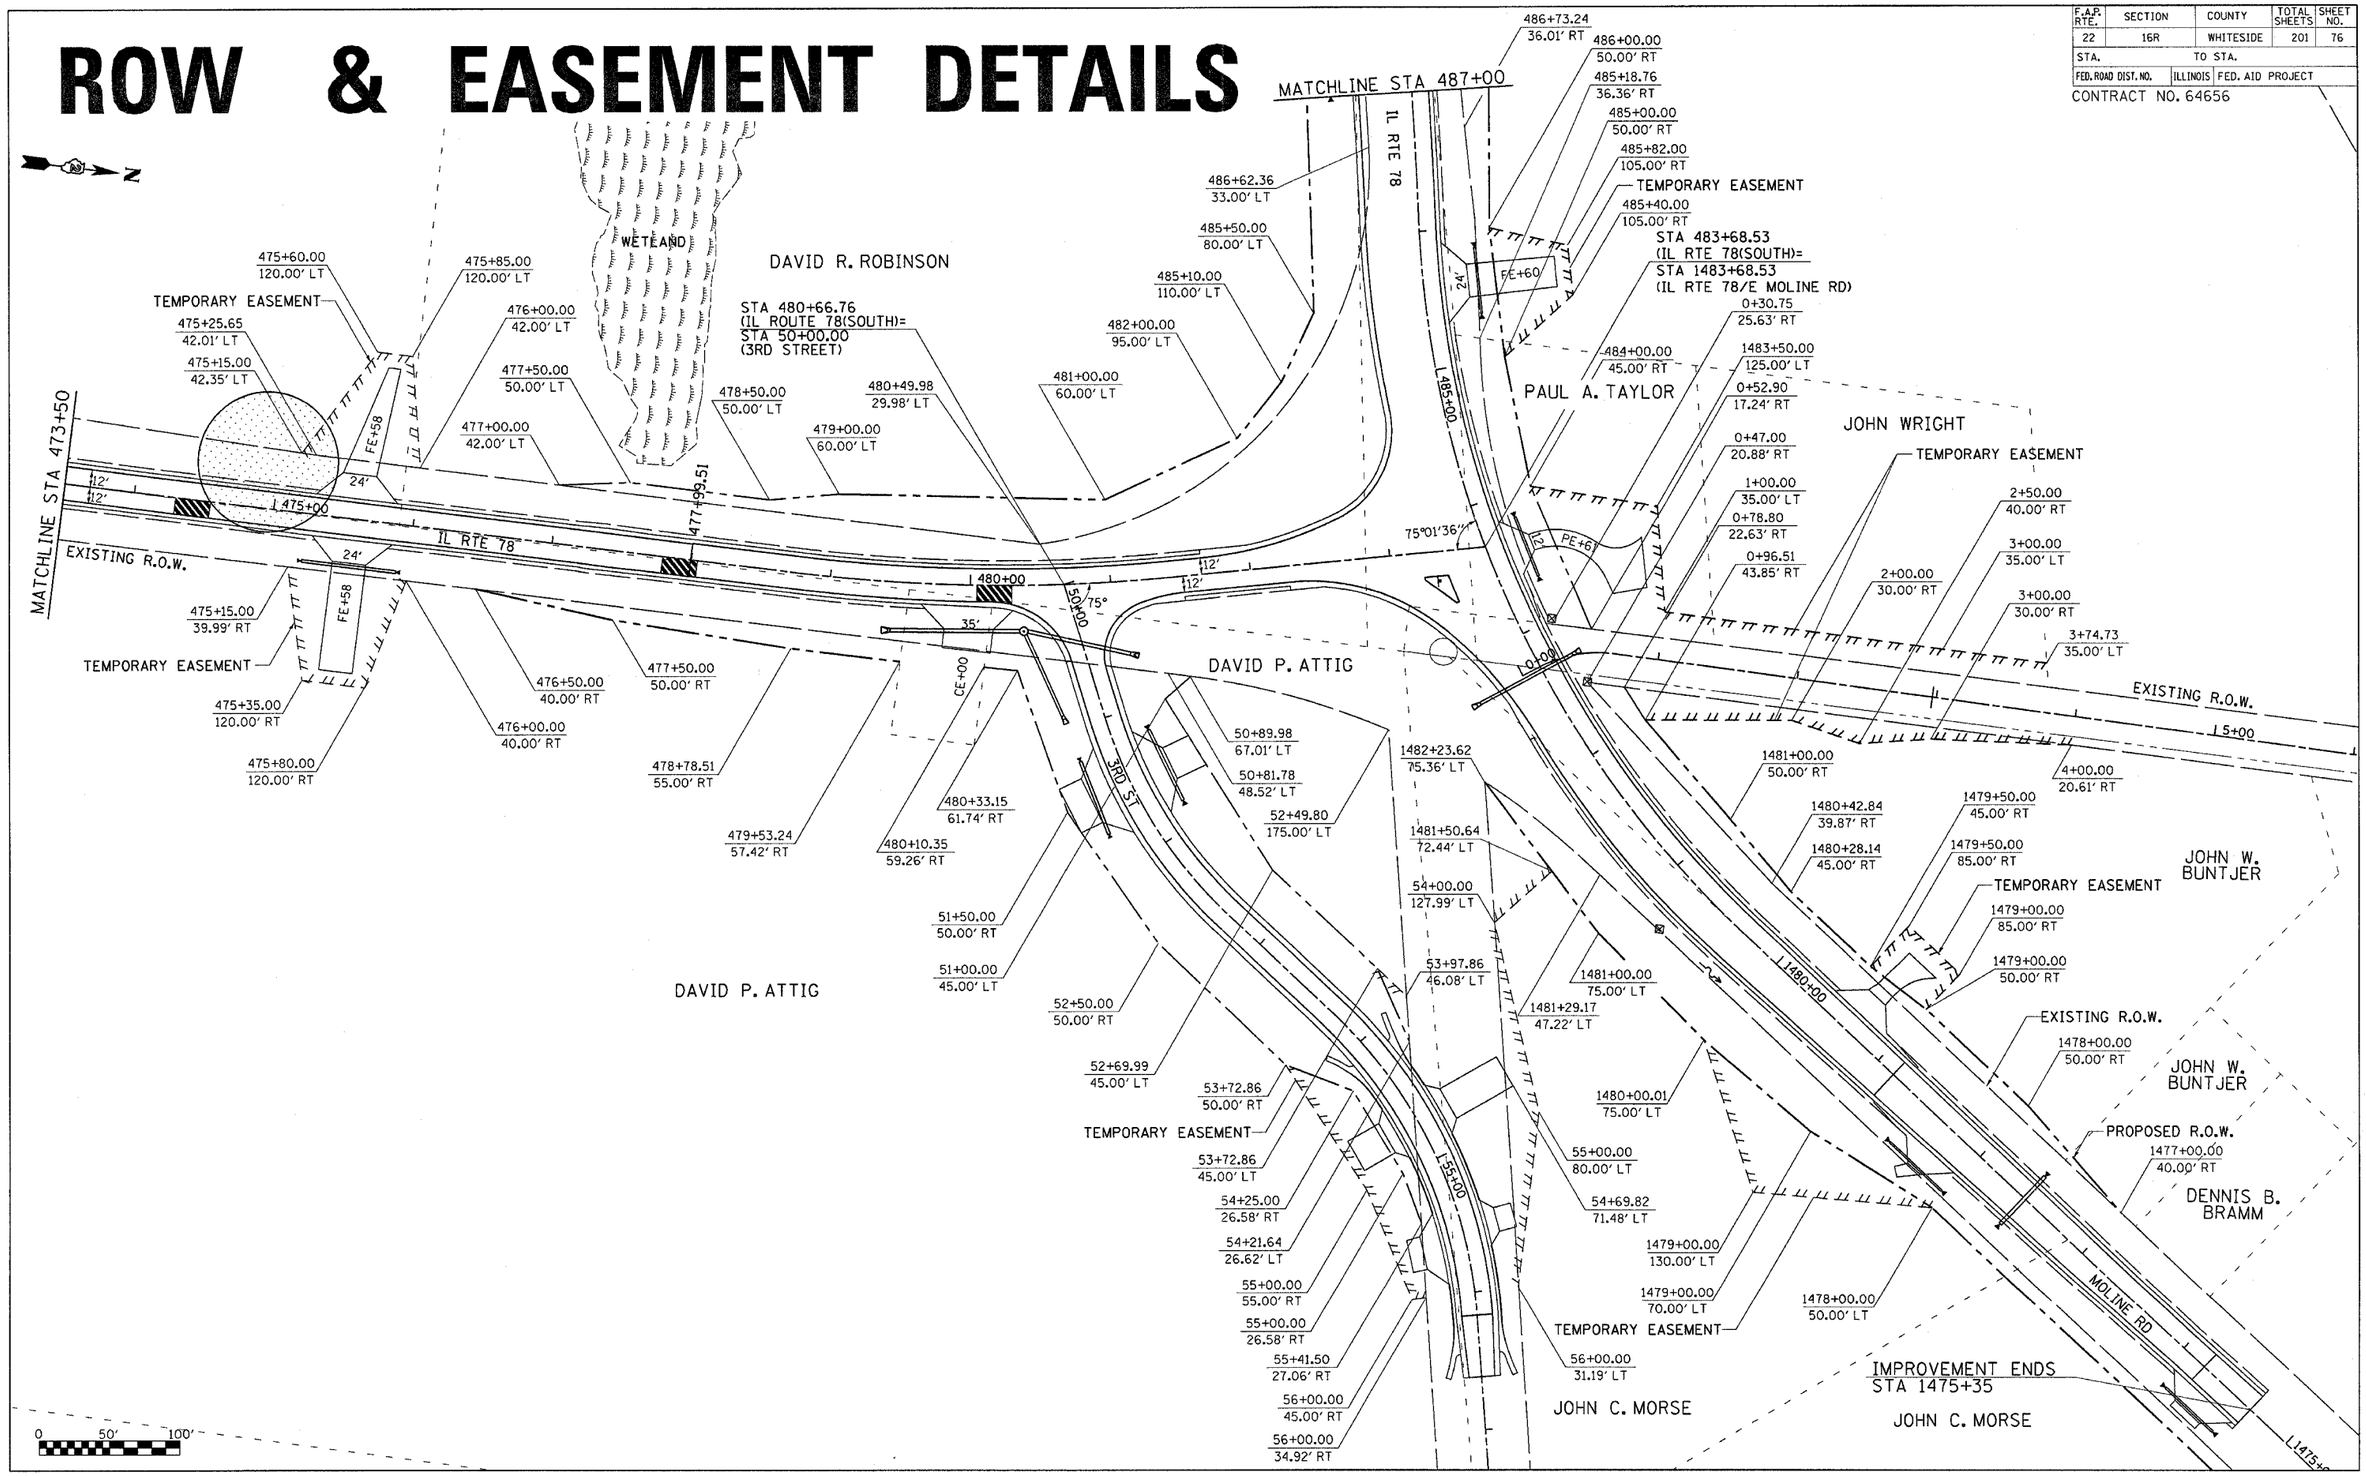

ROW & EASEMENT DETAILS

IL RTE 78 / MOLINE RD /3RD ST /MOHAWK RD