F.A.P. RTE.	SECTION	COUNTY	TOTAL SHEETS	SHEET NO.
22	16R	WHITESIDE	201	78
STA.		TO STA.		
FED. ROAD DIST. NO.	ILLINOIS	FED. AID PROJECT		

CONTRACT NO. 64656

ROW & EASEMENT DETAILS

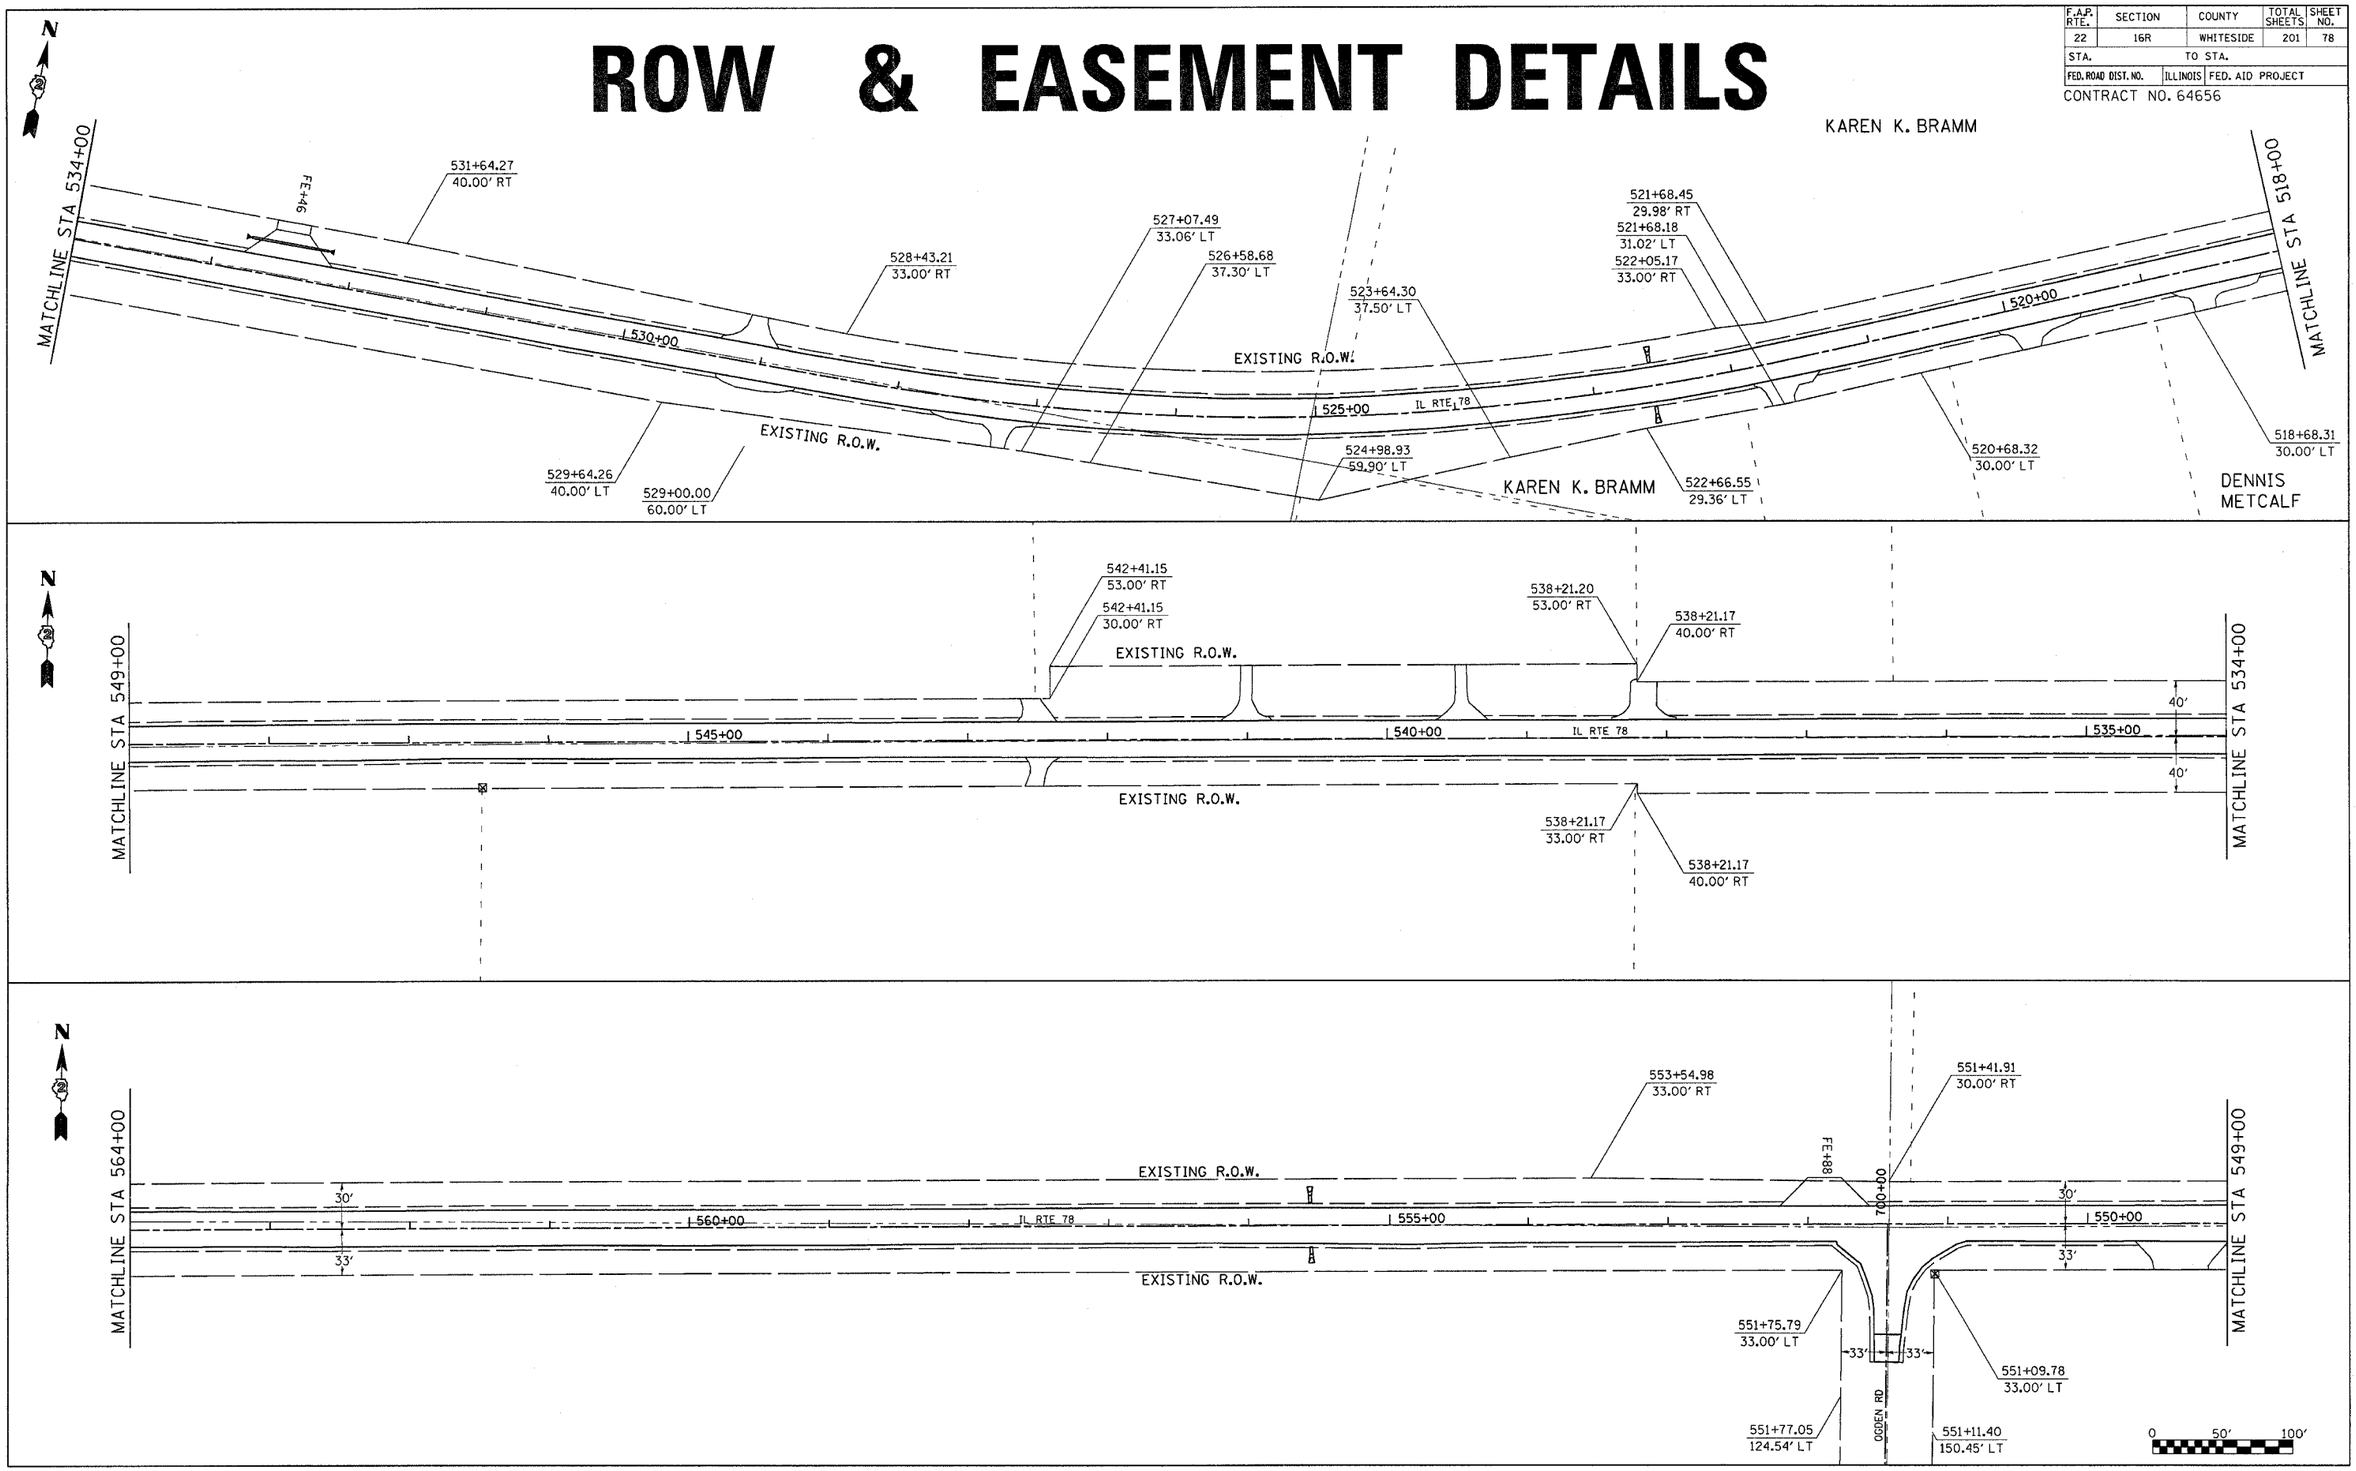

Wed May 12 15:44:04 2004
c:\projects\p206997\d06997rwas.dgn

ROW & EASEMENT DETAILS
IL RTE 78 /OGDEN RD