F.A.P. RTE.	SECTION	COUNTY	TOTAL SHEETS	SHEET NO.
22	16R	WHITESIDE	201	81
STA.		TO STA.		
FED. ROAD DIST. NO.	ILLINOIS	FED. AID PROJECT		

CONTRACT NO. 64656

EROSION CONTROL DETAILS

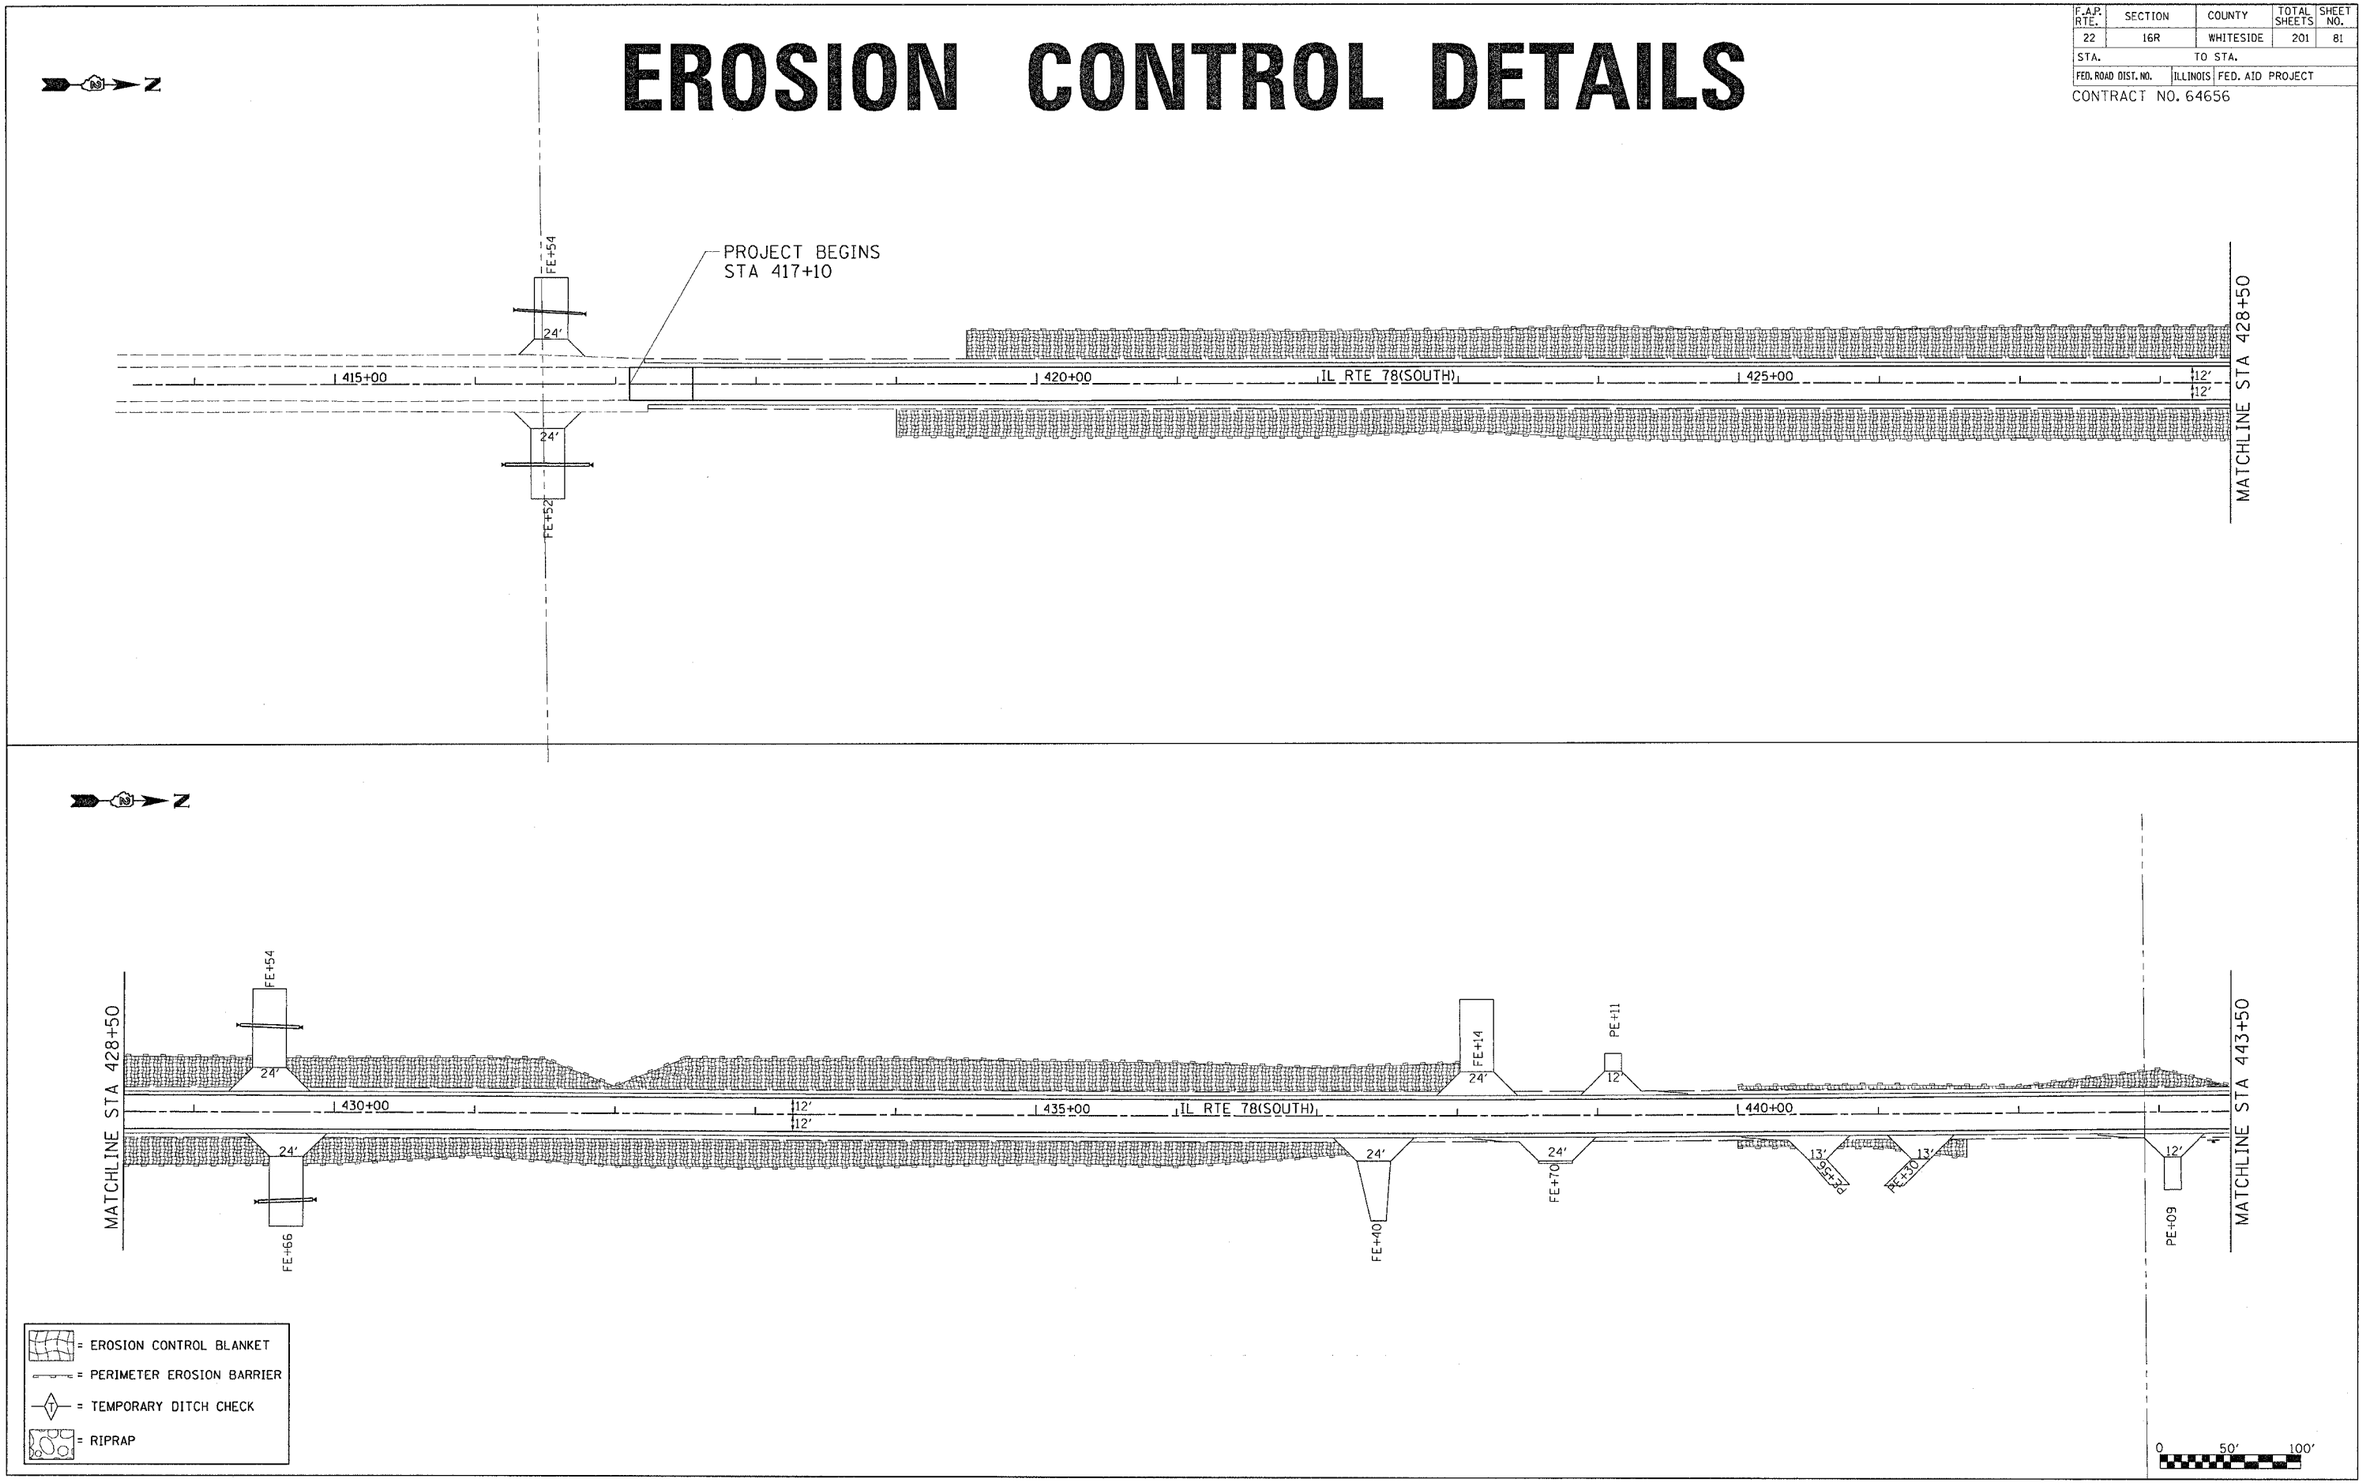

Mon Apr 12 11:05:55 2004
c:\projects\p206997\d06997er.dgn

IL RTE 78(SOUTH)
EROSION CONTROL DETAILS