F.A.P. RTE.	SECTION	COUNTY	TOTAL SHEETS	SHEET NO.
22	16R	WHITESIDE	201	84
STA. 502+00		TO STA. 487+00		
FED. ROAD DIST. NO.	ILLINOIS	FED. AID PROJECT		

CONTRACT NO. 64656

EROSION CONTROL DETAILS

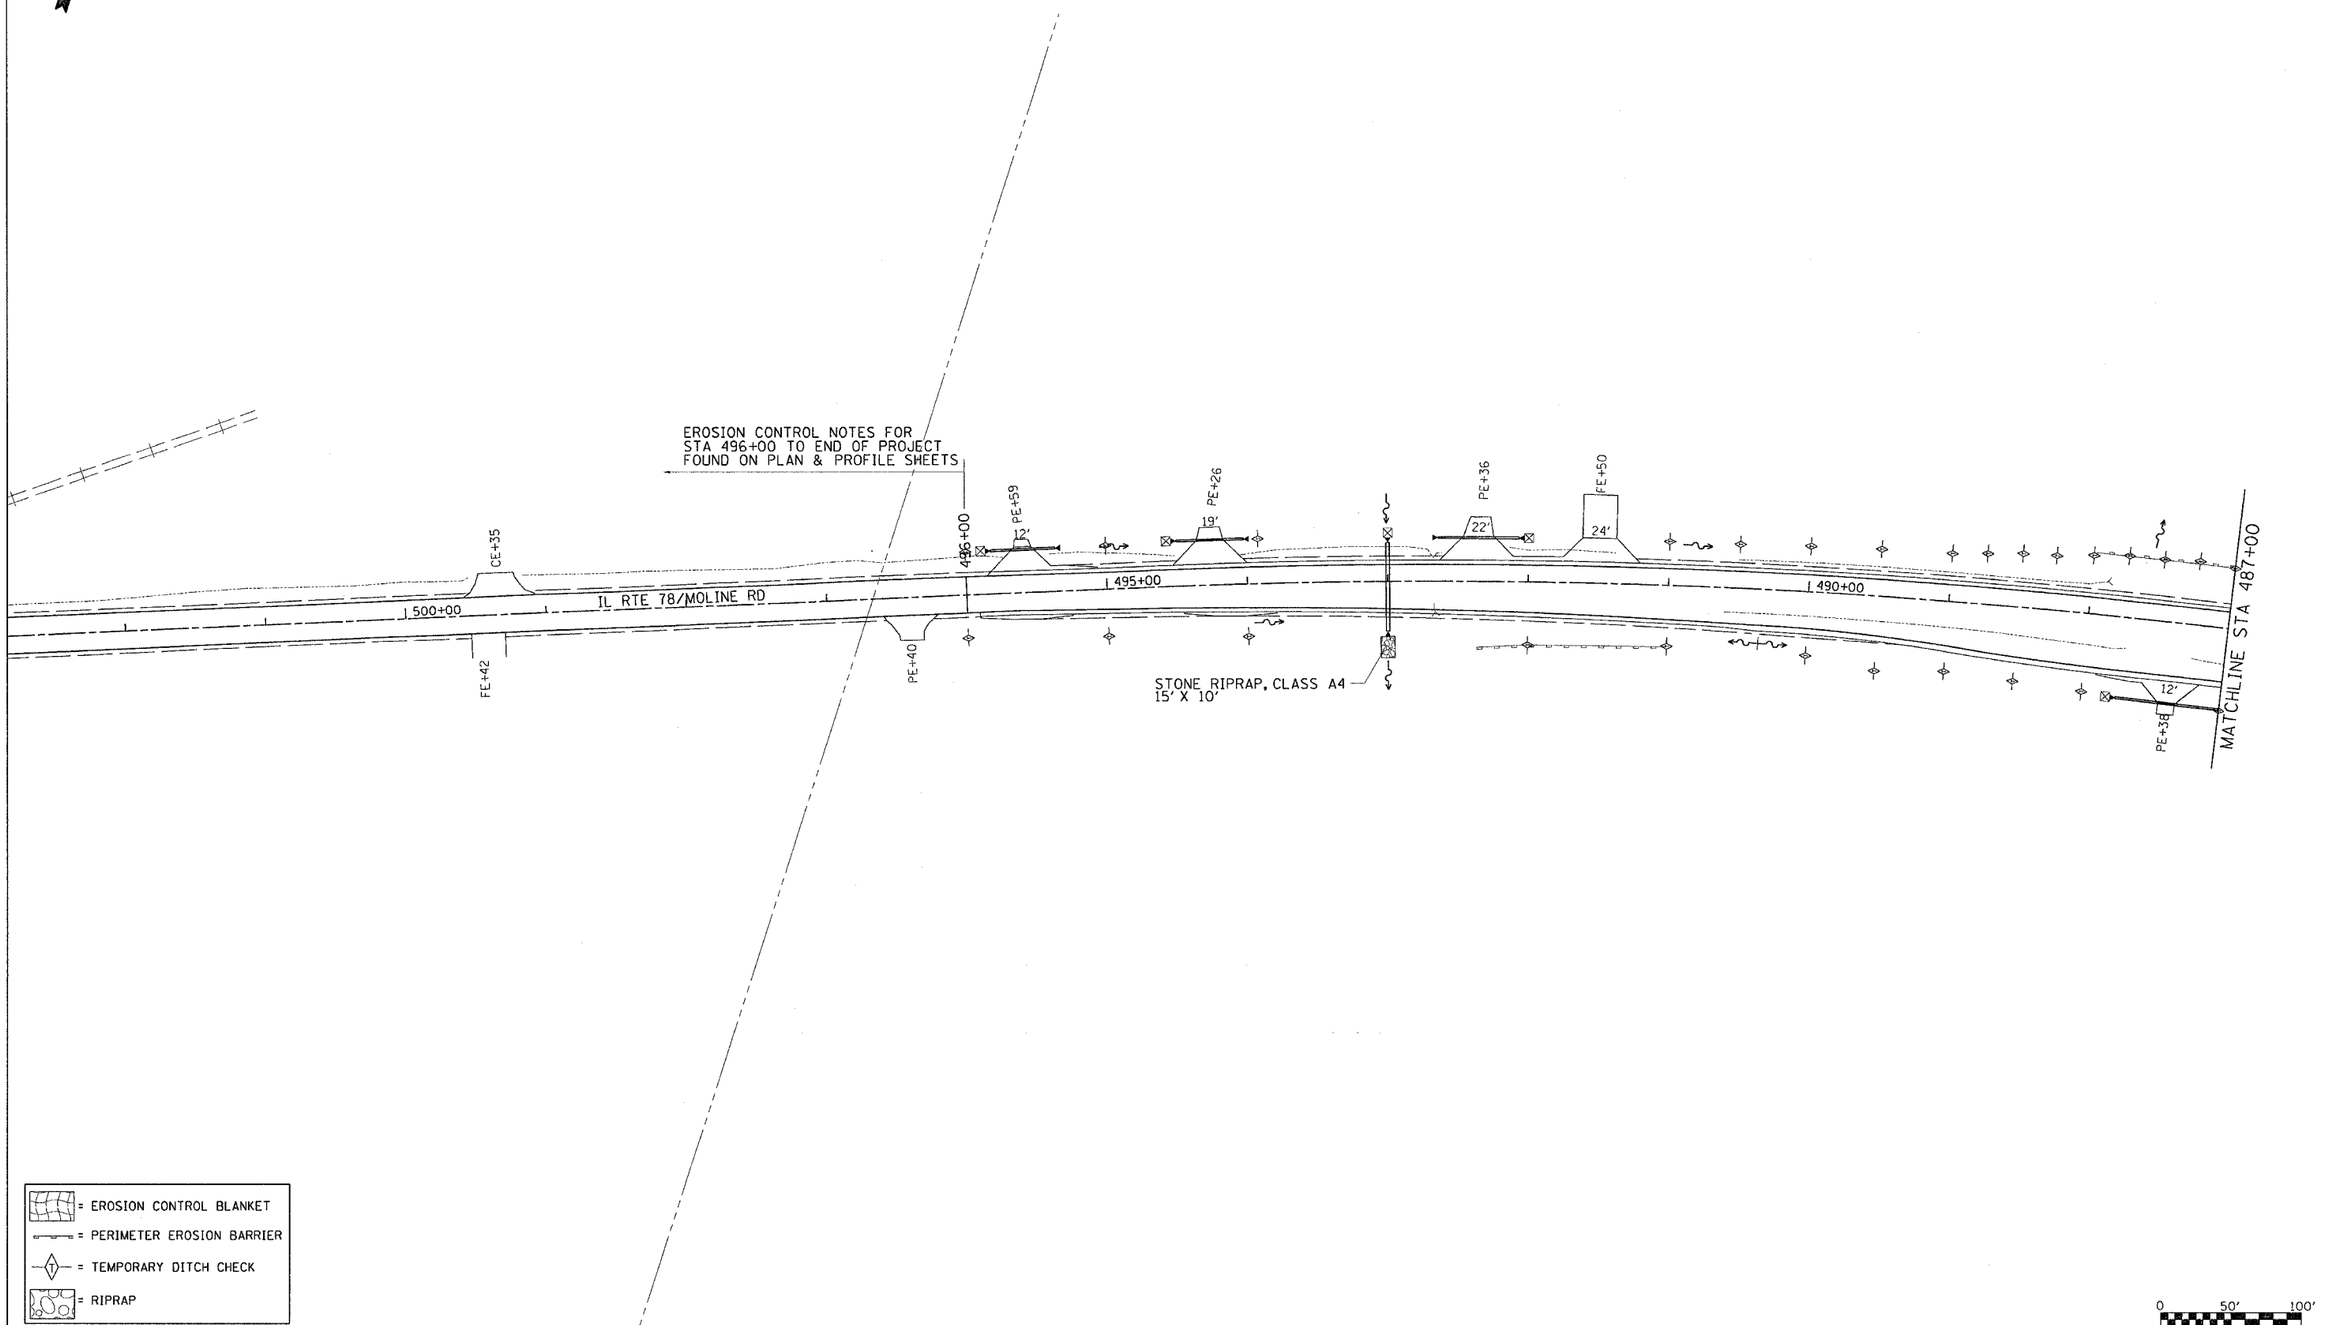

Mon Apr 12 11:05:55 2004
c:\projects\p206997\d06997er.dgn

IL RTE 78/MOLINE RD
EROSION CONTROL DETAILS