F.A.P. RTE.	SECTION	COUNTY	TOTAL SHEETS	SHEET NO.
22	16R	WHITESIDE	201	92
STA.		TO STA.		
FED. ROAD DIST. NO.	ILLINOIS	FED. AID PROJECT		

CONTRACT NO. 64656

PAVEMENT ELEVATIONS

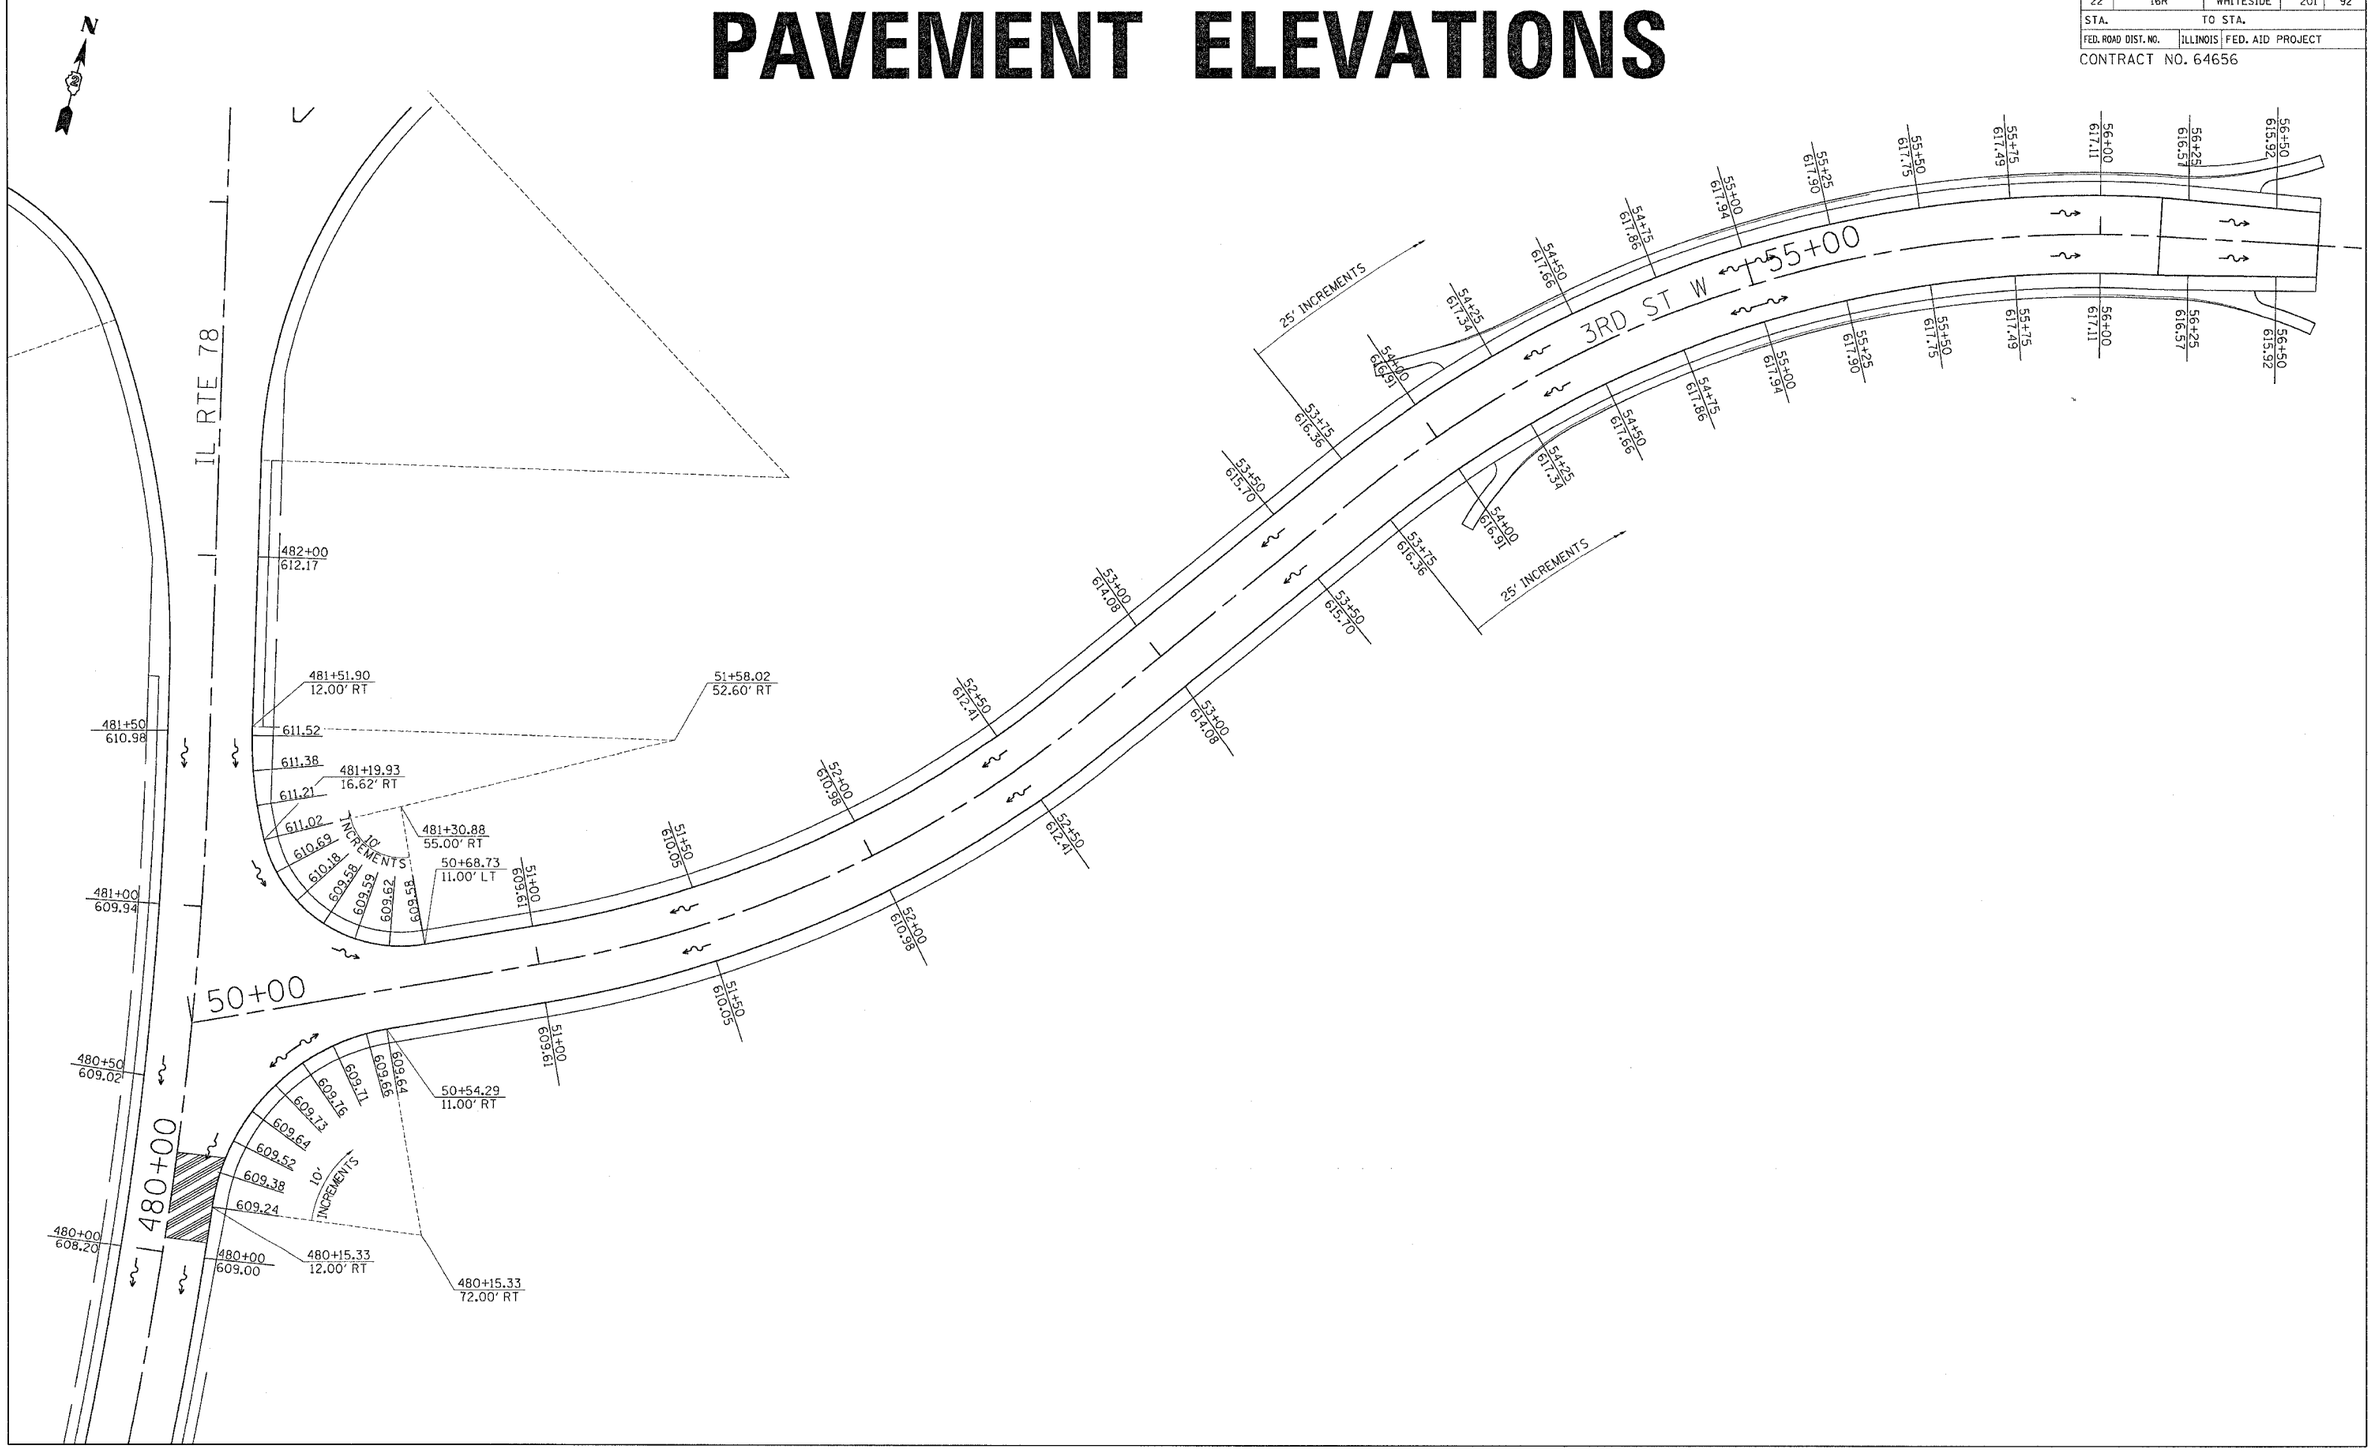

FILE NAME = a:\projects\p2069971\d069971.dgn
LEVELS = 1-63
PLOT SCALE = #(D2PLOTSCALE)
PLOT DATE = Mon Apr 12 11:30:58 2004
OPERATOR = DUNCAN - PROGRAM DEVELOPEMENT/PLANS

PAVEMENT ELEVATIONS