F.A.P. RTE.	SECTION	COUNTY	TOTAL SHEETS	SHEET NO.
22	16R	WHITESIDE	201	93
STA.		TO STA.		
FED. ROAD DIST. NO.	ILLINOIS	FED. AID PROJECT		

CONTRACT NO. 64656

PAVEMENT ELEVATIONS

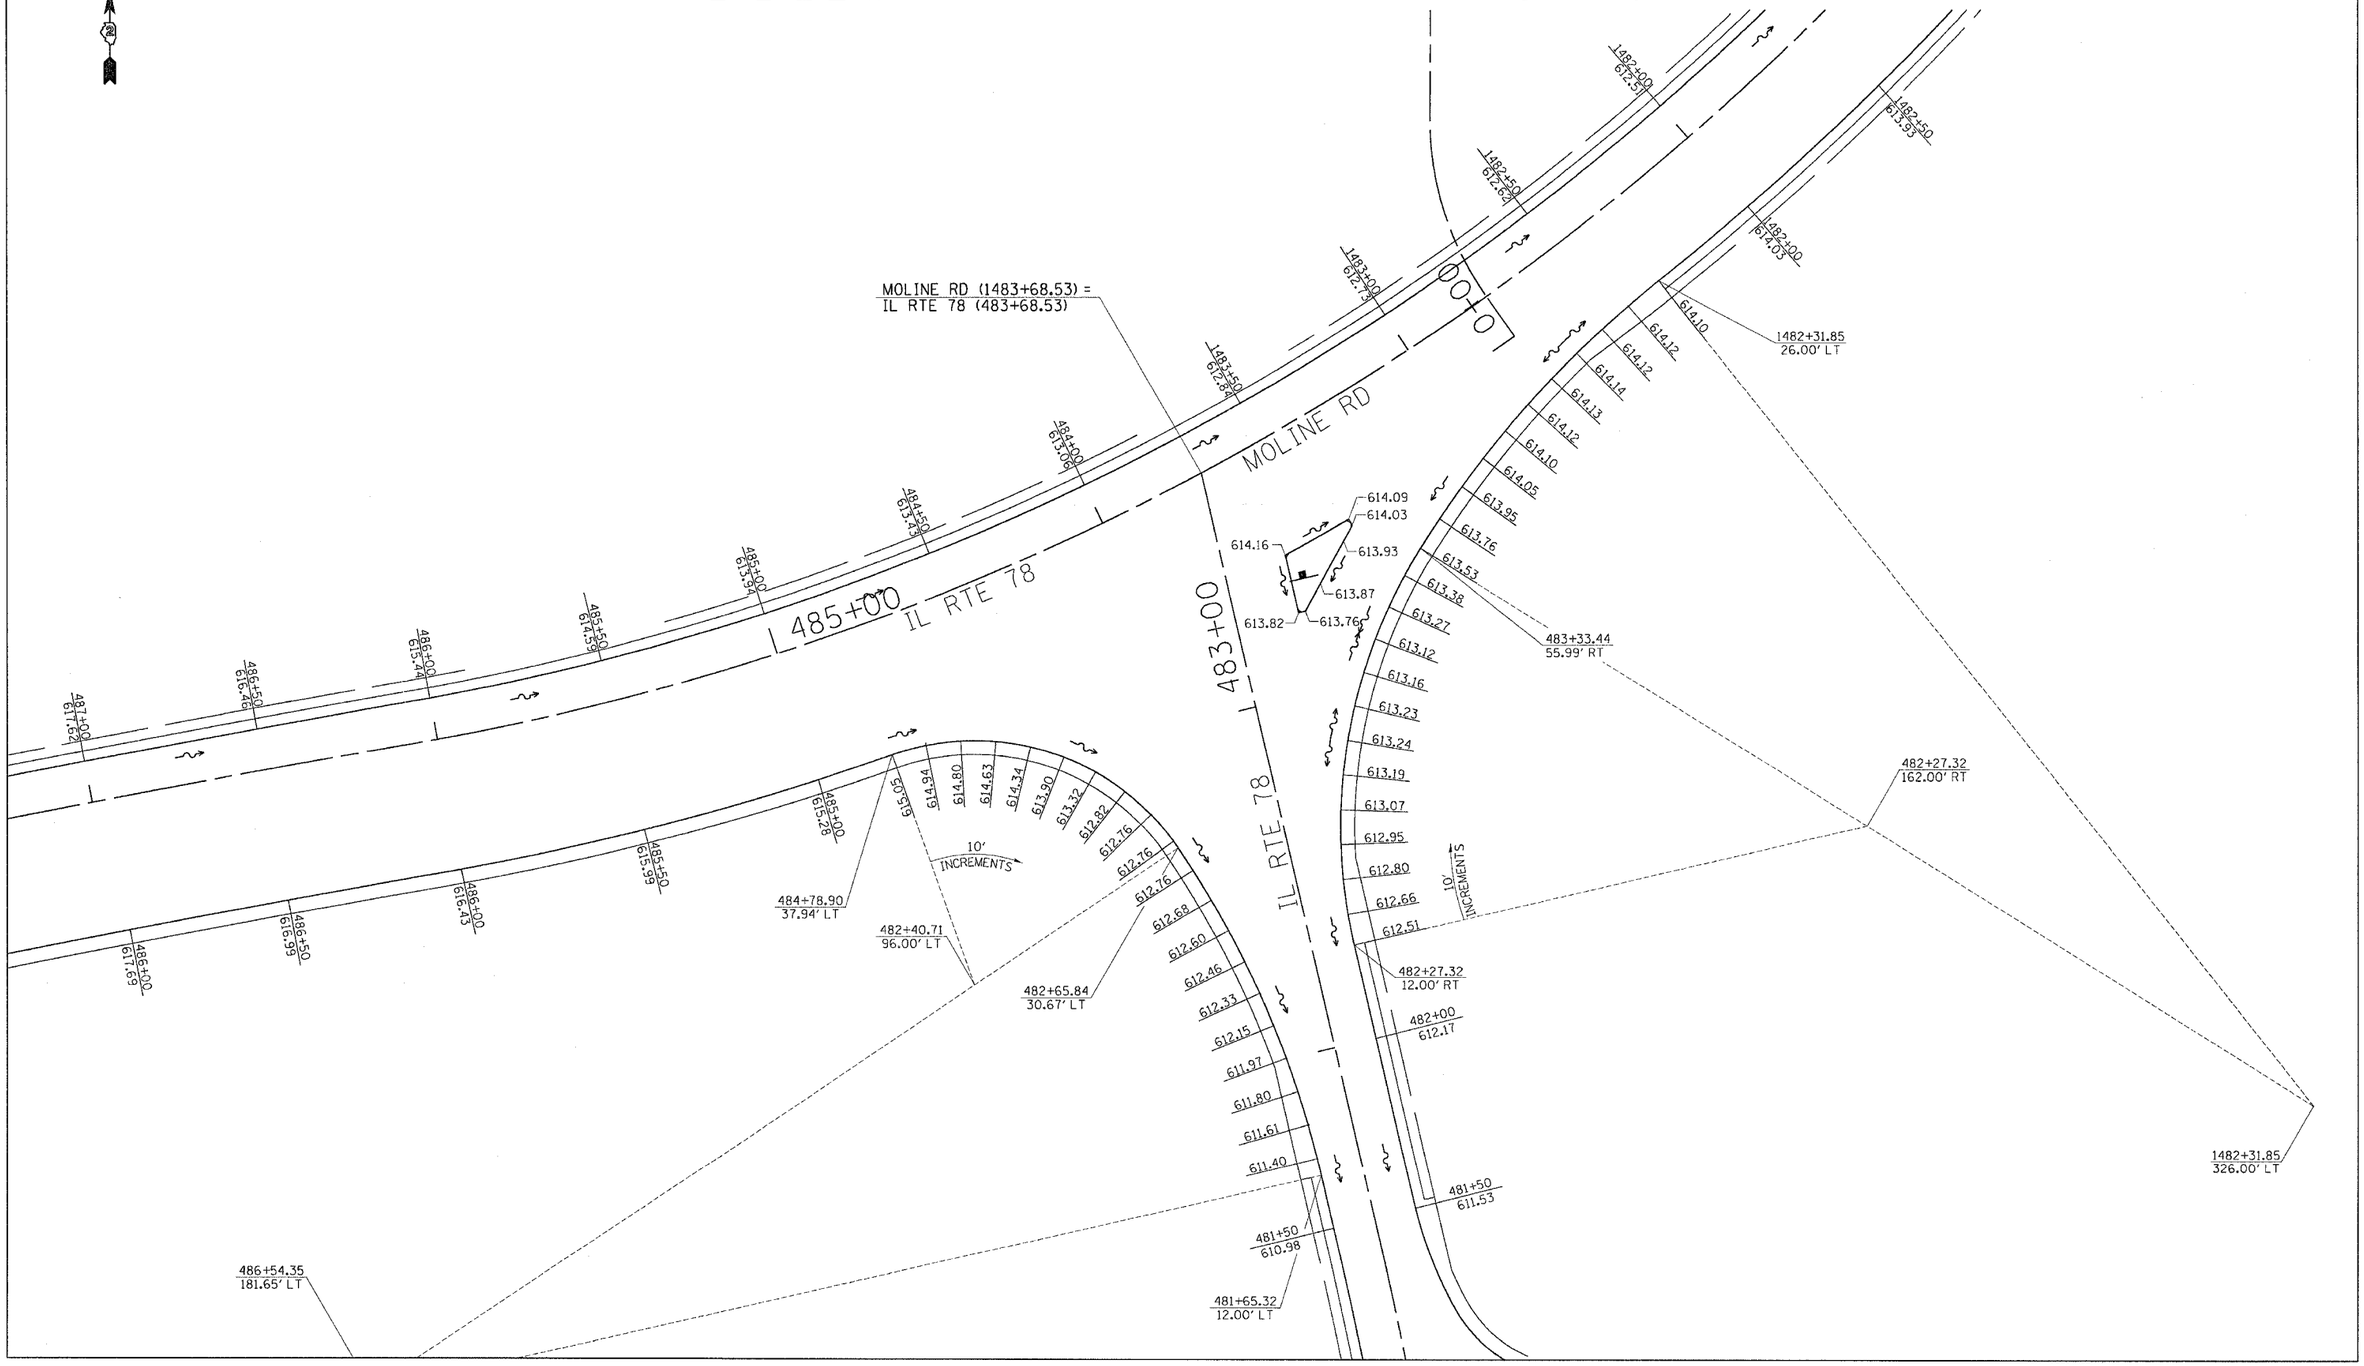

FILE NAME = c:\projects\p286397\d86397el.dgn
LEVELS
PLOT SCALE = 1:63
PLOT DATE = Mon Apr 22, 2024
OPERATOR = DUNCAN - PROGRAM DEVELOPMENT/PLANS