F.A.P. RTE.	SECTION	COUNTY	TOTAL SHEETS	SHEET NO.
22	16R	WHITESIDE	201	96
STA.		TO STA.		
FED. ROAD DIST. NO.	ILLINOIS	FED. AID PROJECT		

CONTRACT NO. 64656

PAVEMENT MARKING DETAILS

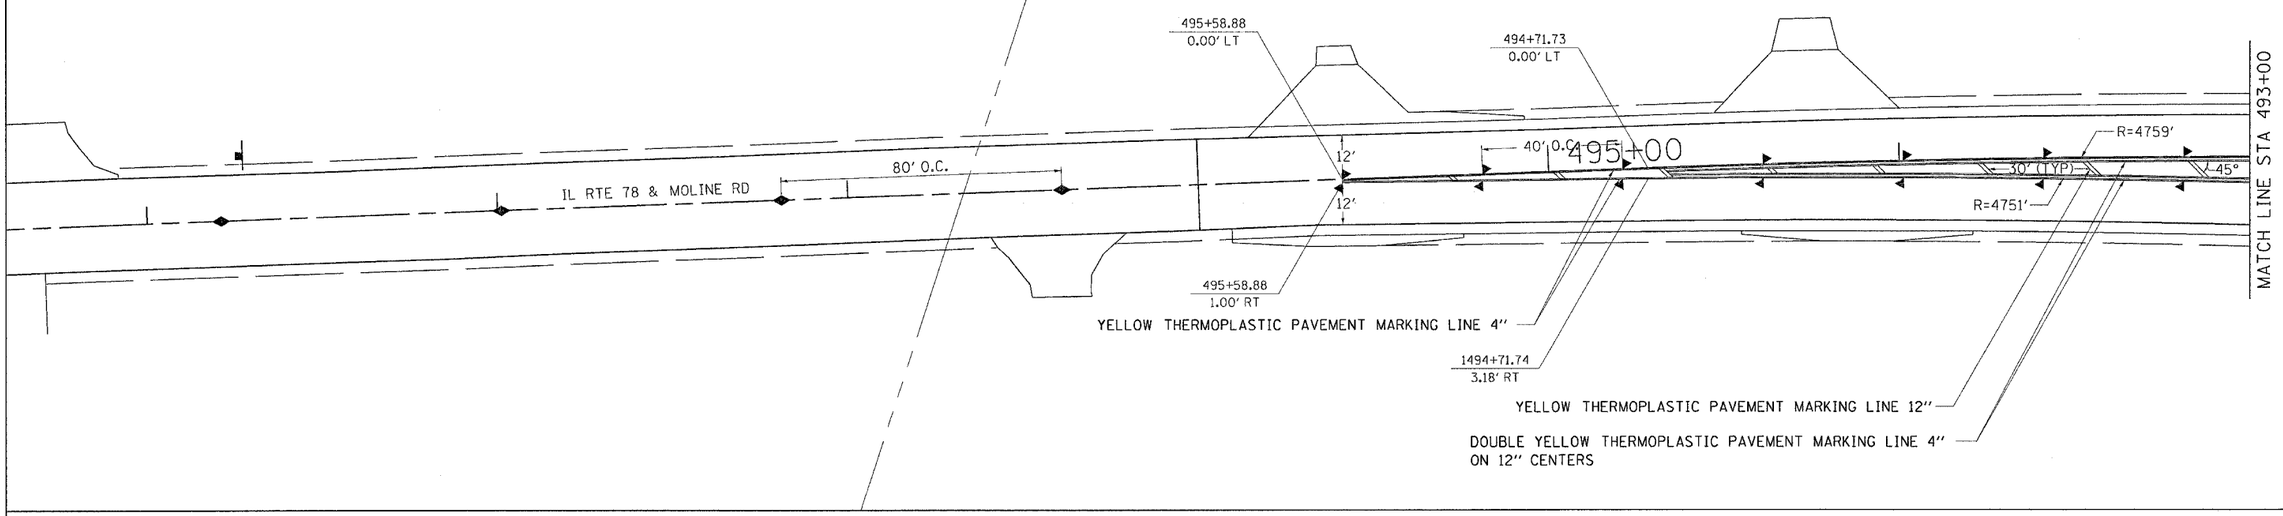

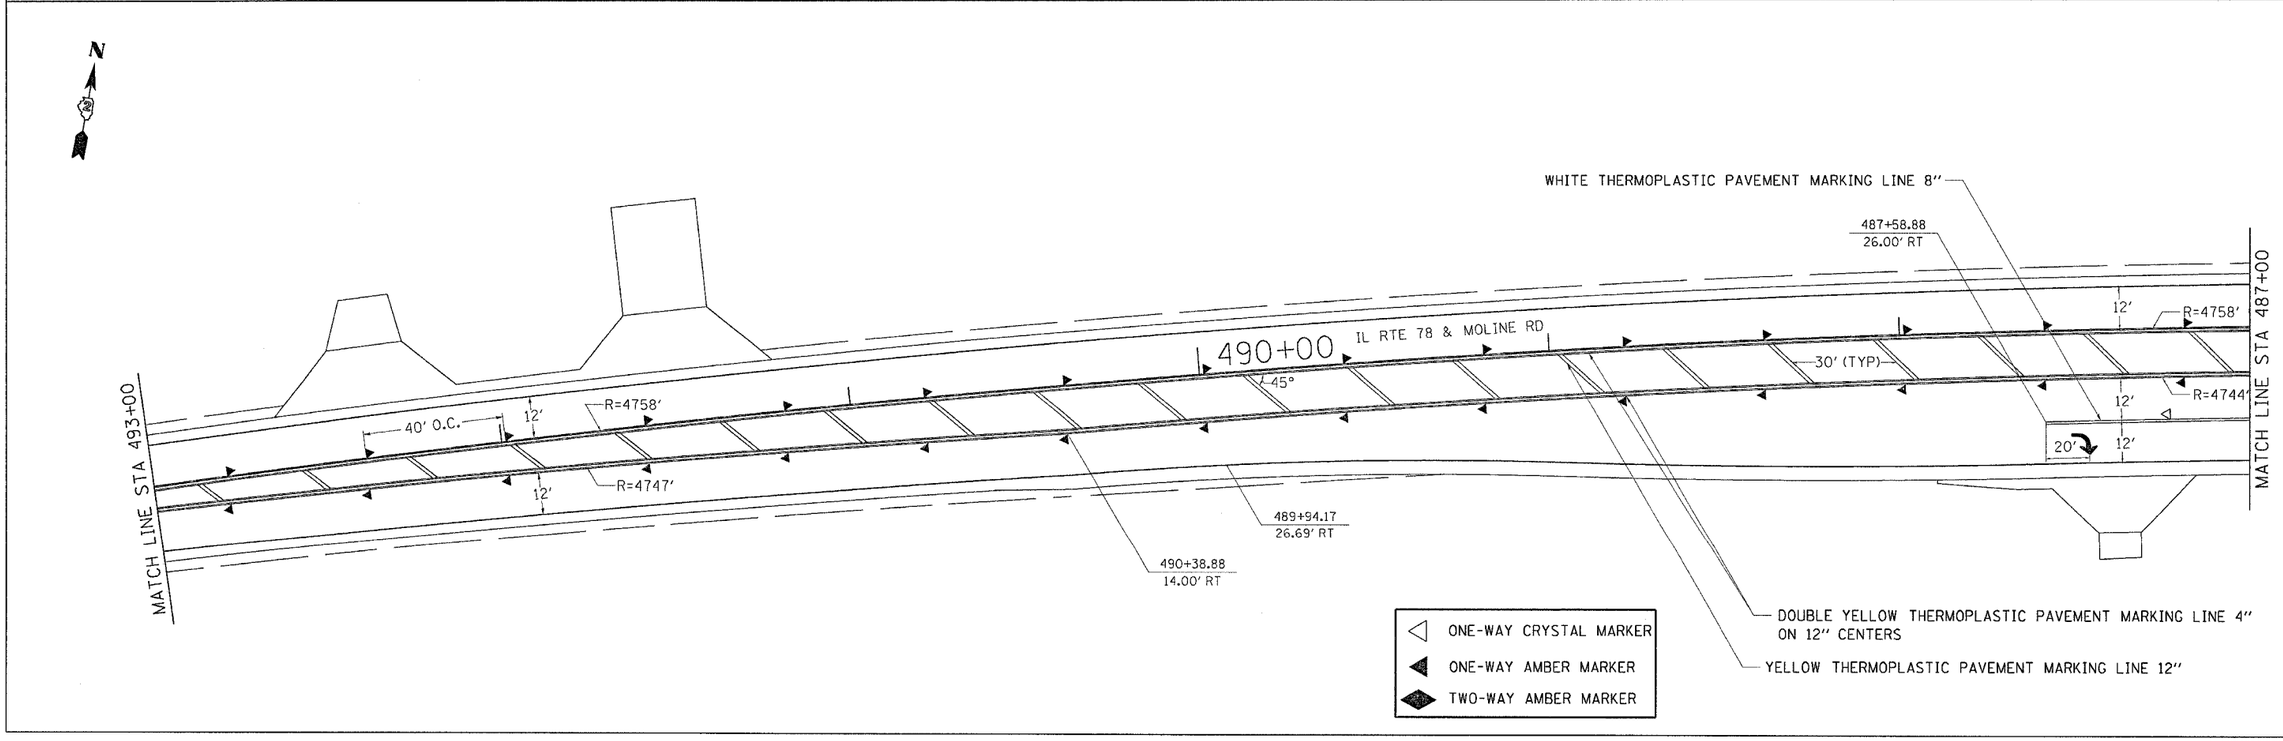

FILE NAME = c:\pw_projects\p2859971\d28997pm.dgn
LEVELS = I-53
PLOT SCALE = 1 = 1
PLOT DATE = Mon Apr 12 11:04:41 2004
OPERATOR = DUNCAN - PROGRAM DEVELOPMENT/PLANS