CONTRACT NO. 64656

F.A.P RTE.	SECTION	COUNTY	TOTAL SHEETS	SHEET NO.
22	16R	WHITESIDE	201	144
STA.		TO STA.		
FED. ROAD DIST. NO.	ILLINOIS	FED. AID PROJECT		

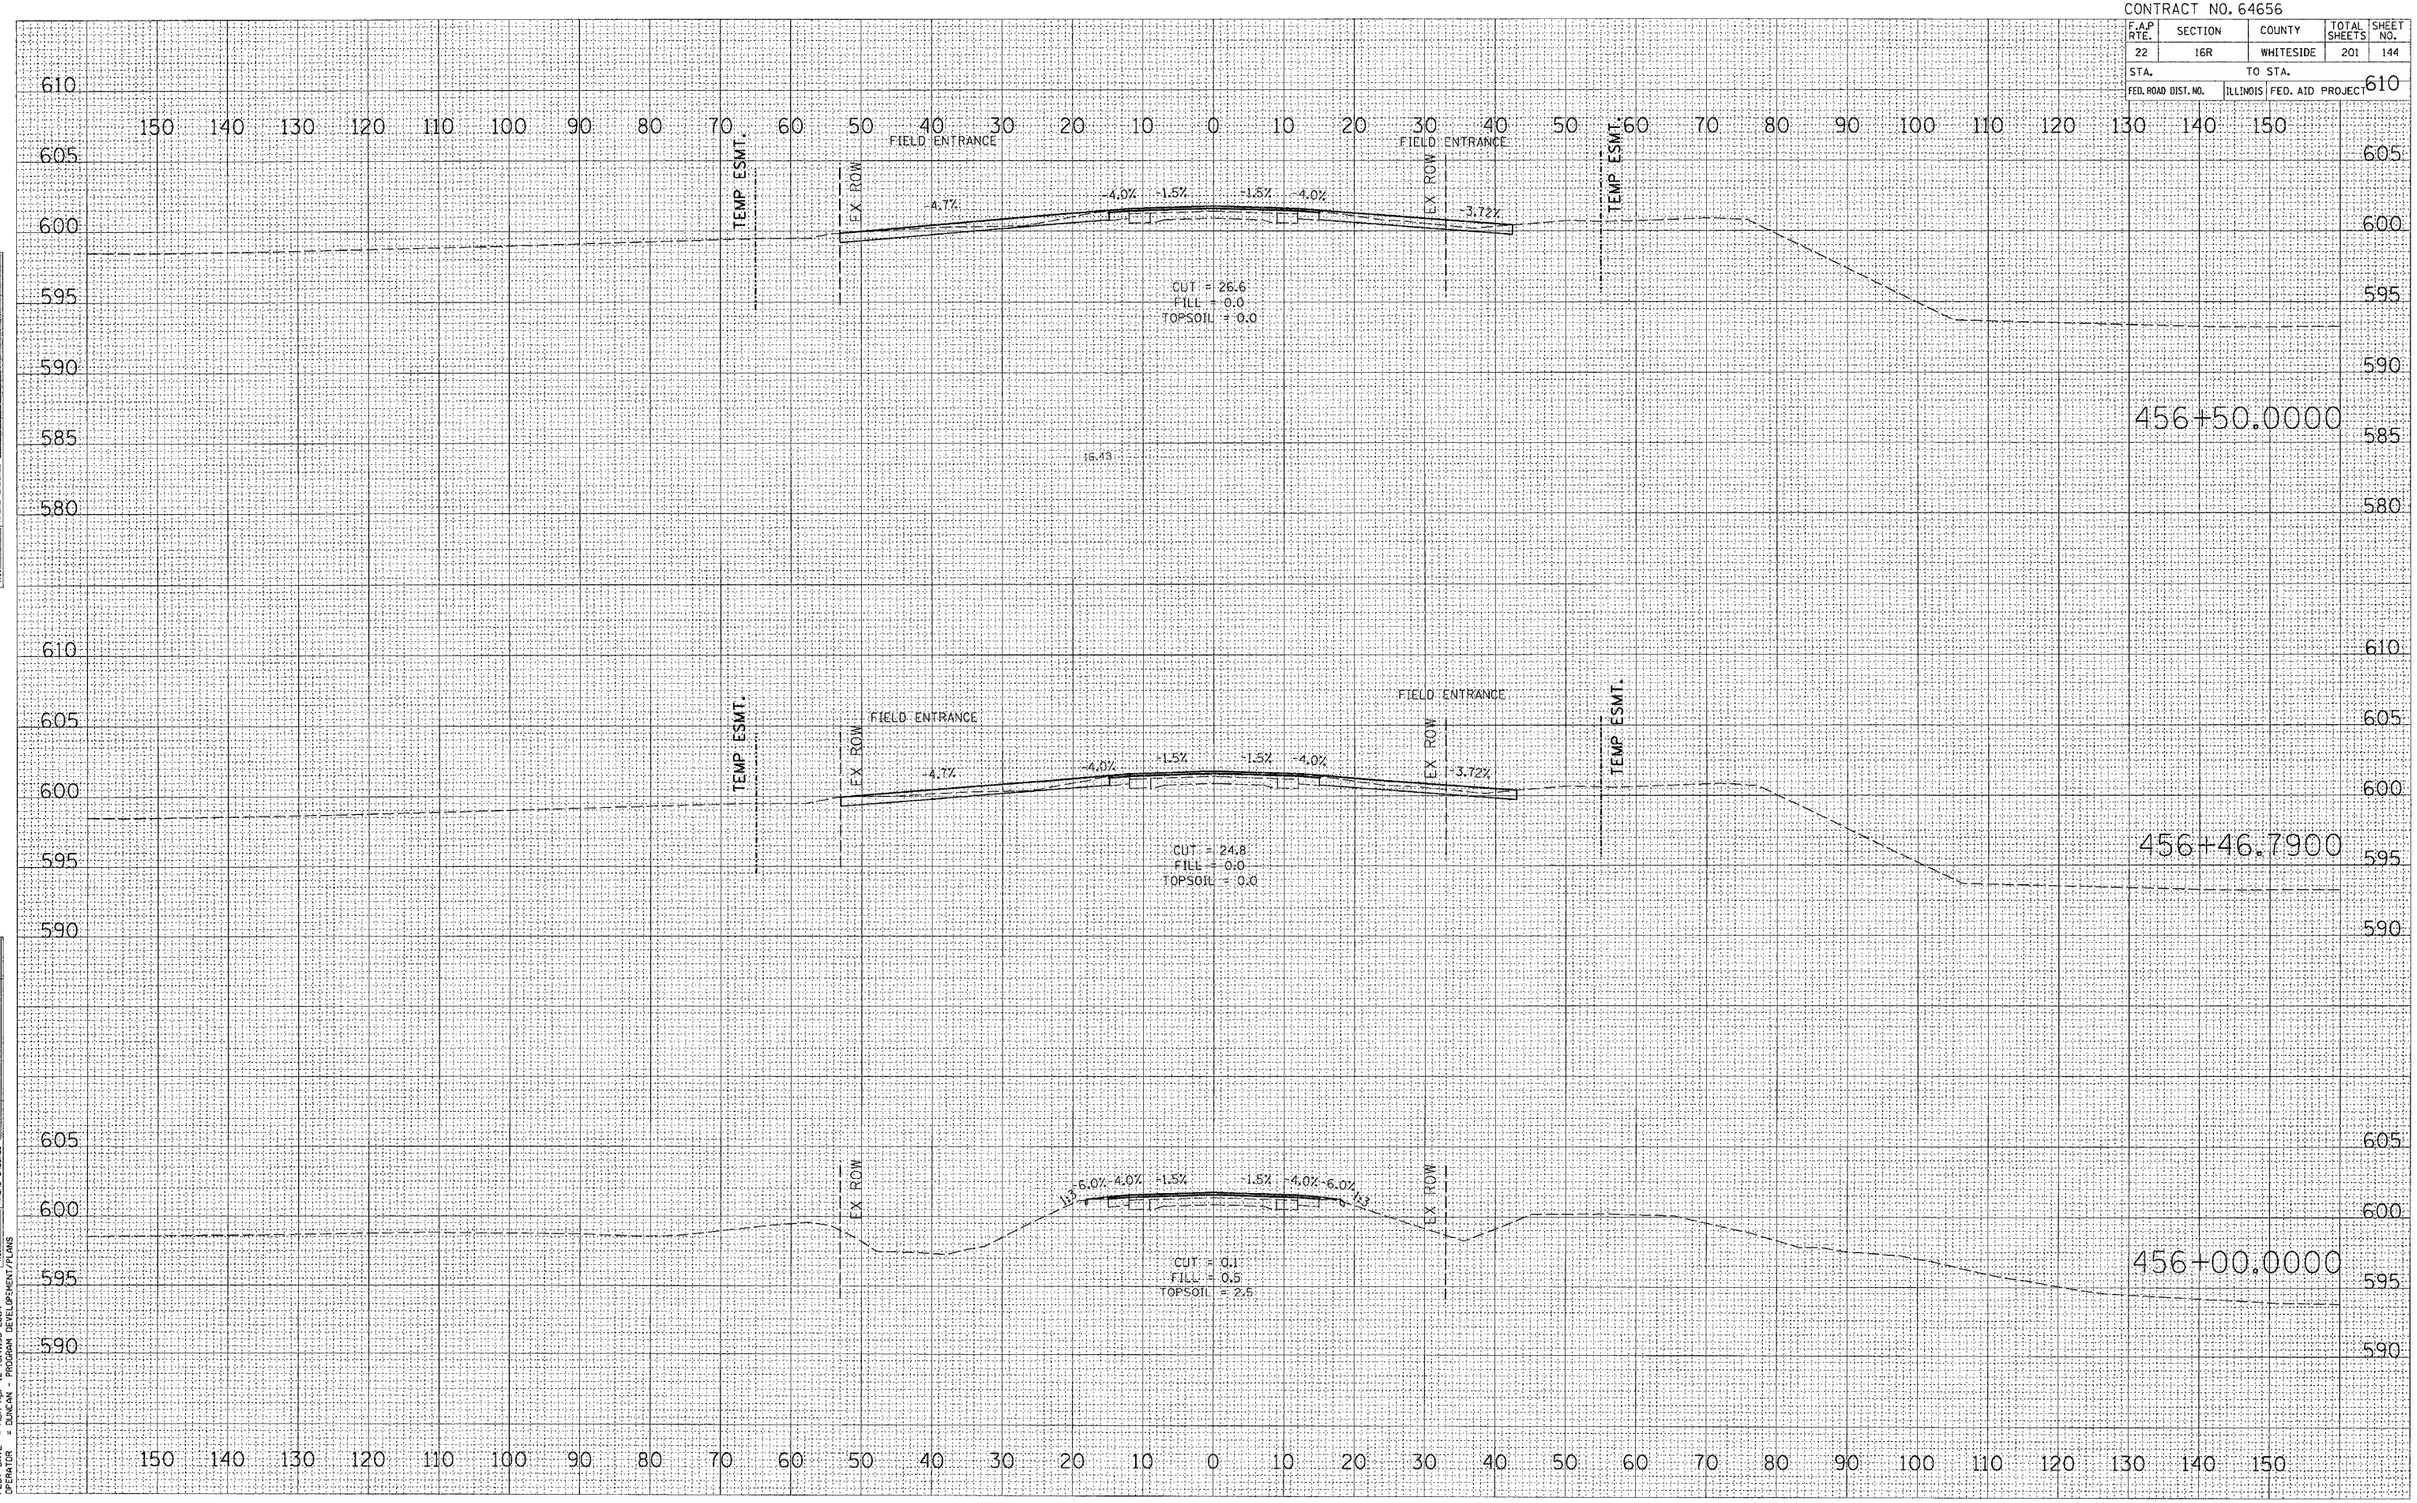

FINAL SURVEY	BY	DATE
SURVEYED		
PLOTTED		
TEMPLATE		
AREAS		
AREAS CHECKED		
NOTE BOOK NO.		

ORIGINAL SURVEY	BY	DATE
SURVEYED		
PLOTTED		
TEMPL.		
AREAS		
AREAS CHECKED		
NOTE BOOK NO.		

FILE NAME = c:\projects\p286997\p286997xsl.dgn
LEVELS = all
PLOT SCALE = 1:63
PLOT SCALE = 40.0' / IN.
PLOT DATE = Mon Apr 12 13:41:53 2004
OPERATOR = DUNCAN - PROGRAM DEVELOPMENT/PLANS