CONTRACT NO. 64656

F.A.P RTE.	SECTION	COUNTY	TOTAL SHEETS	SHEET NO.
22	16R	WHITESIDE	201	153
STA.		TO STA.		
FED. ROAD DIST. NO.	ILLINOIS	FED. AID PROJECT		

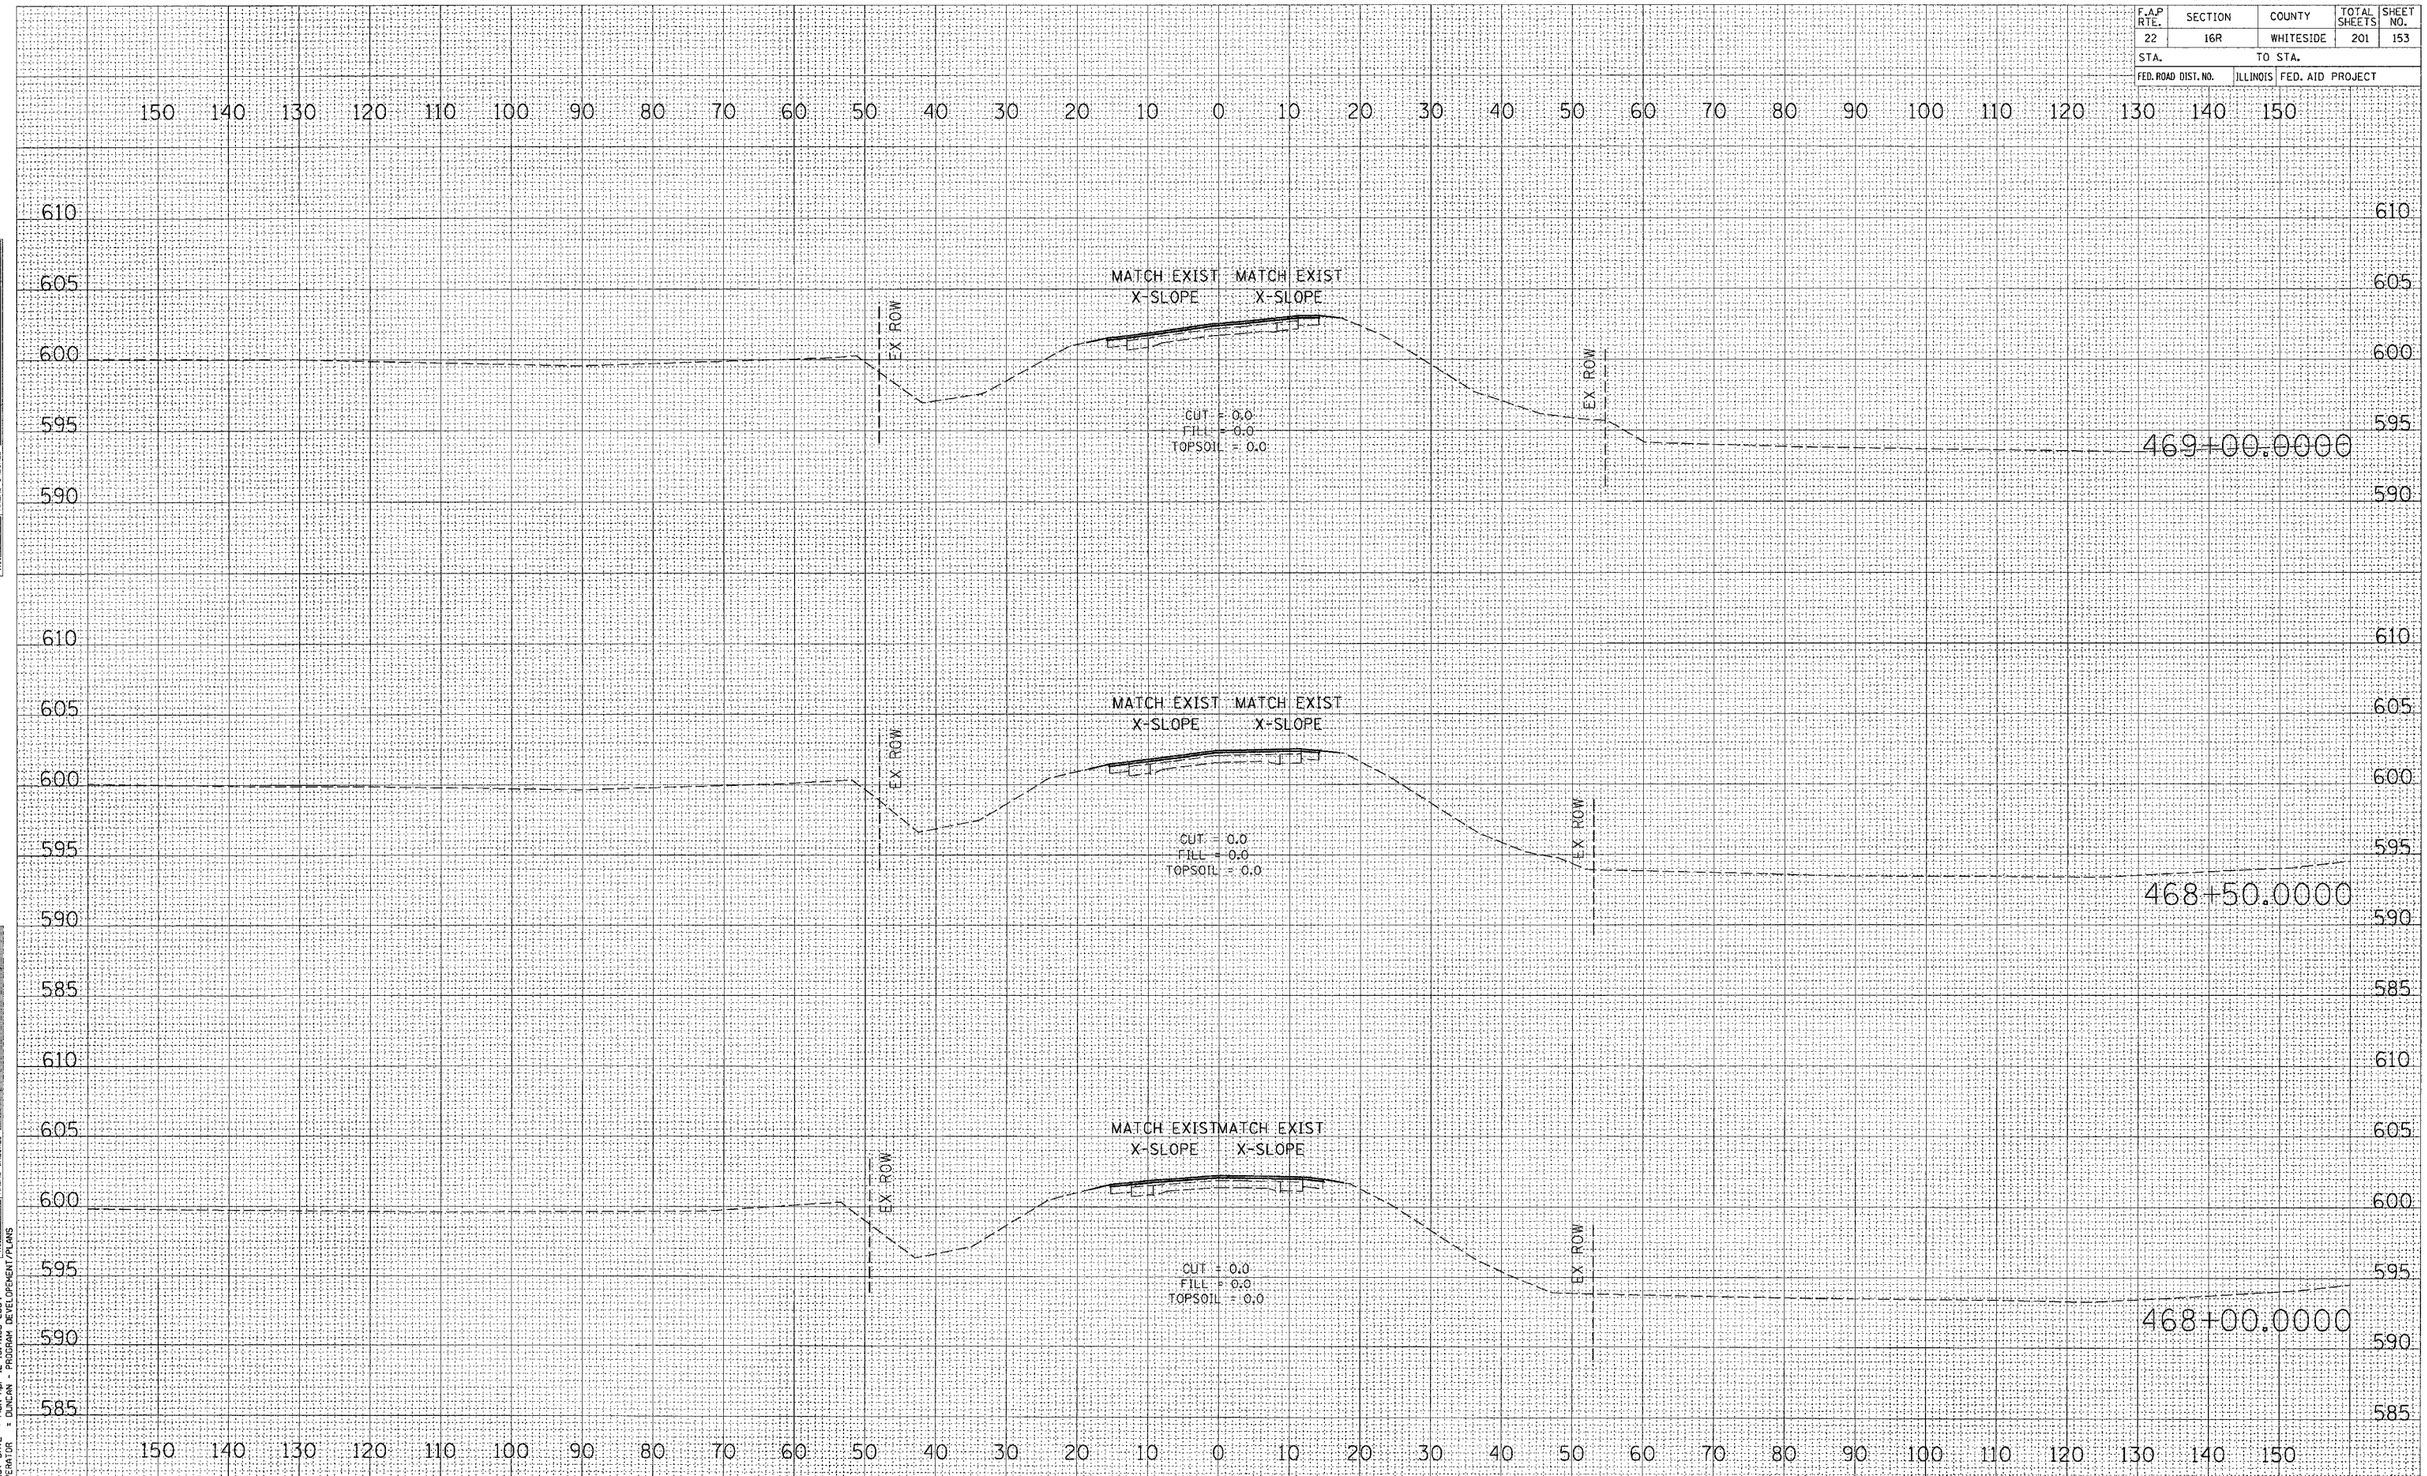

FILE NAME = c:\projects\p206997\d06997xsl.dgn
LEVELS = 1-63
PLOT SCALE = #102PLOTSCALE)
PLOT DATE = Mon Apr 12 13:41:55 2004
OPERATOR = DUNCAN - PROGRAM DEVELOPEMENT/PLANS

FINAL SURVEY: SURVEYED, PLOTTED, TEMPLATE, AREAS, AREAS CHECKED, NOTE BOOK NO., BY, DATE

ORIGINAL SURVEY: SURVEYED, PLOTTED, TEMPLATE, AREAS, AREAS CHECKED, NOTE BOOK NO., BY, DATE