CONTRACT NO. 64656

F.A.P RTE.	SECTION	COUNTY	TOTAL SHEETS	SHEET NO.
22	16R	WHITESIDE	201	154
STA.		TO STA.		
FED. ROAD DIST. NO.	ILLINOIS	FED. AID PROJECT		

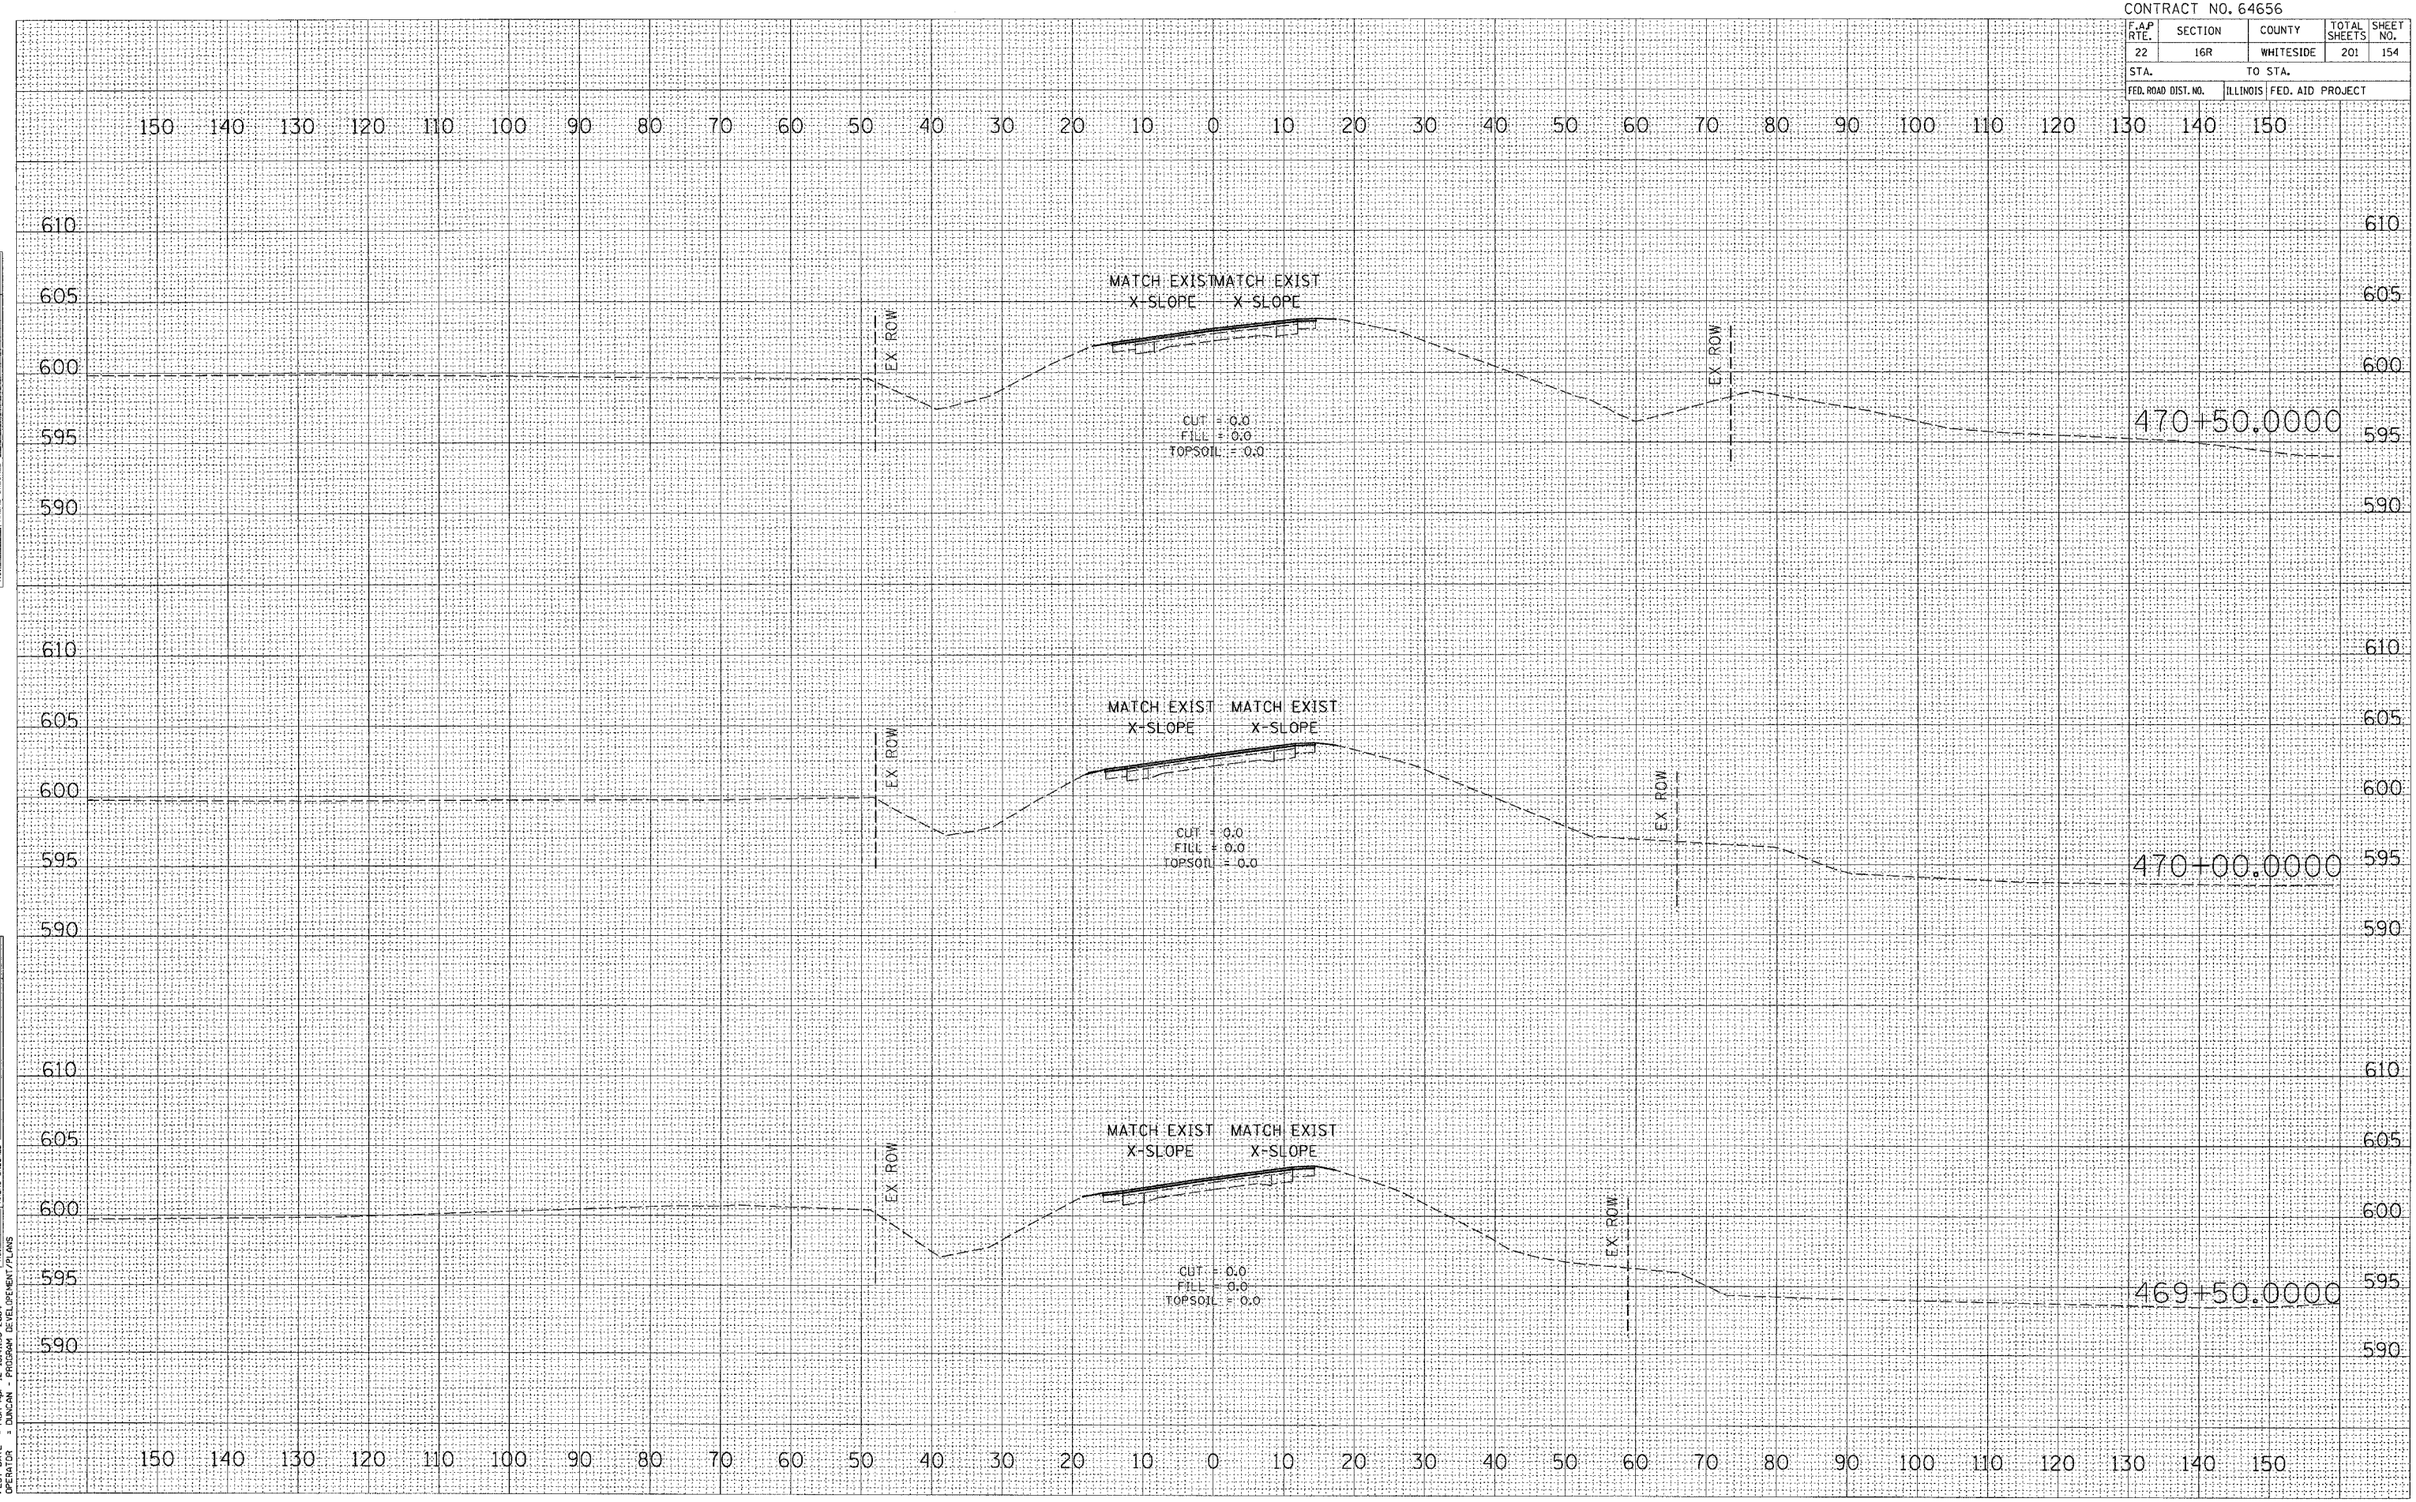

FINAL SURVEY NOTE BOOK NO. SURVEYED PLOTTED TEMPLATE AREAS AREAS CHECKED BY DATE

ORIGINAL SURVEY NOTE BOOK NO. SURVEYED PLOTTED TEMPLATE AREAS AREAS CHECKED BY DATE

FILE NAME = c:\projects\p206997\d06997xsl.dgn
LEVELS = 1-63
PLOT SCALE = 4\02PLOTSCALE)
PLOT DATE = Mon Apr 12 13:41:55 2004
OPERATOR = DUNCAN - PROGRAM DEVELOPEMENT/PLANS