CONTRACT NO. 64656

F.A.P RTE.	SECTION	COUNTY	TOTAL SHEETS	SHEET NO.
22	16R	WHITESIDE	201	162
STA.		TO STA.		
FED. ROAD DIST. NO.	ILLINOIS	FED. AID PROJECT		

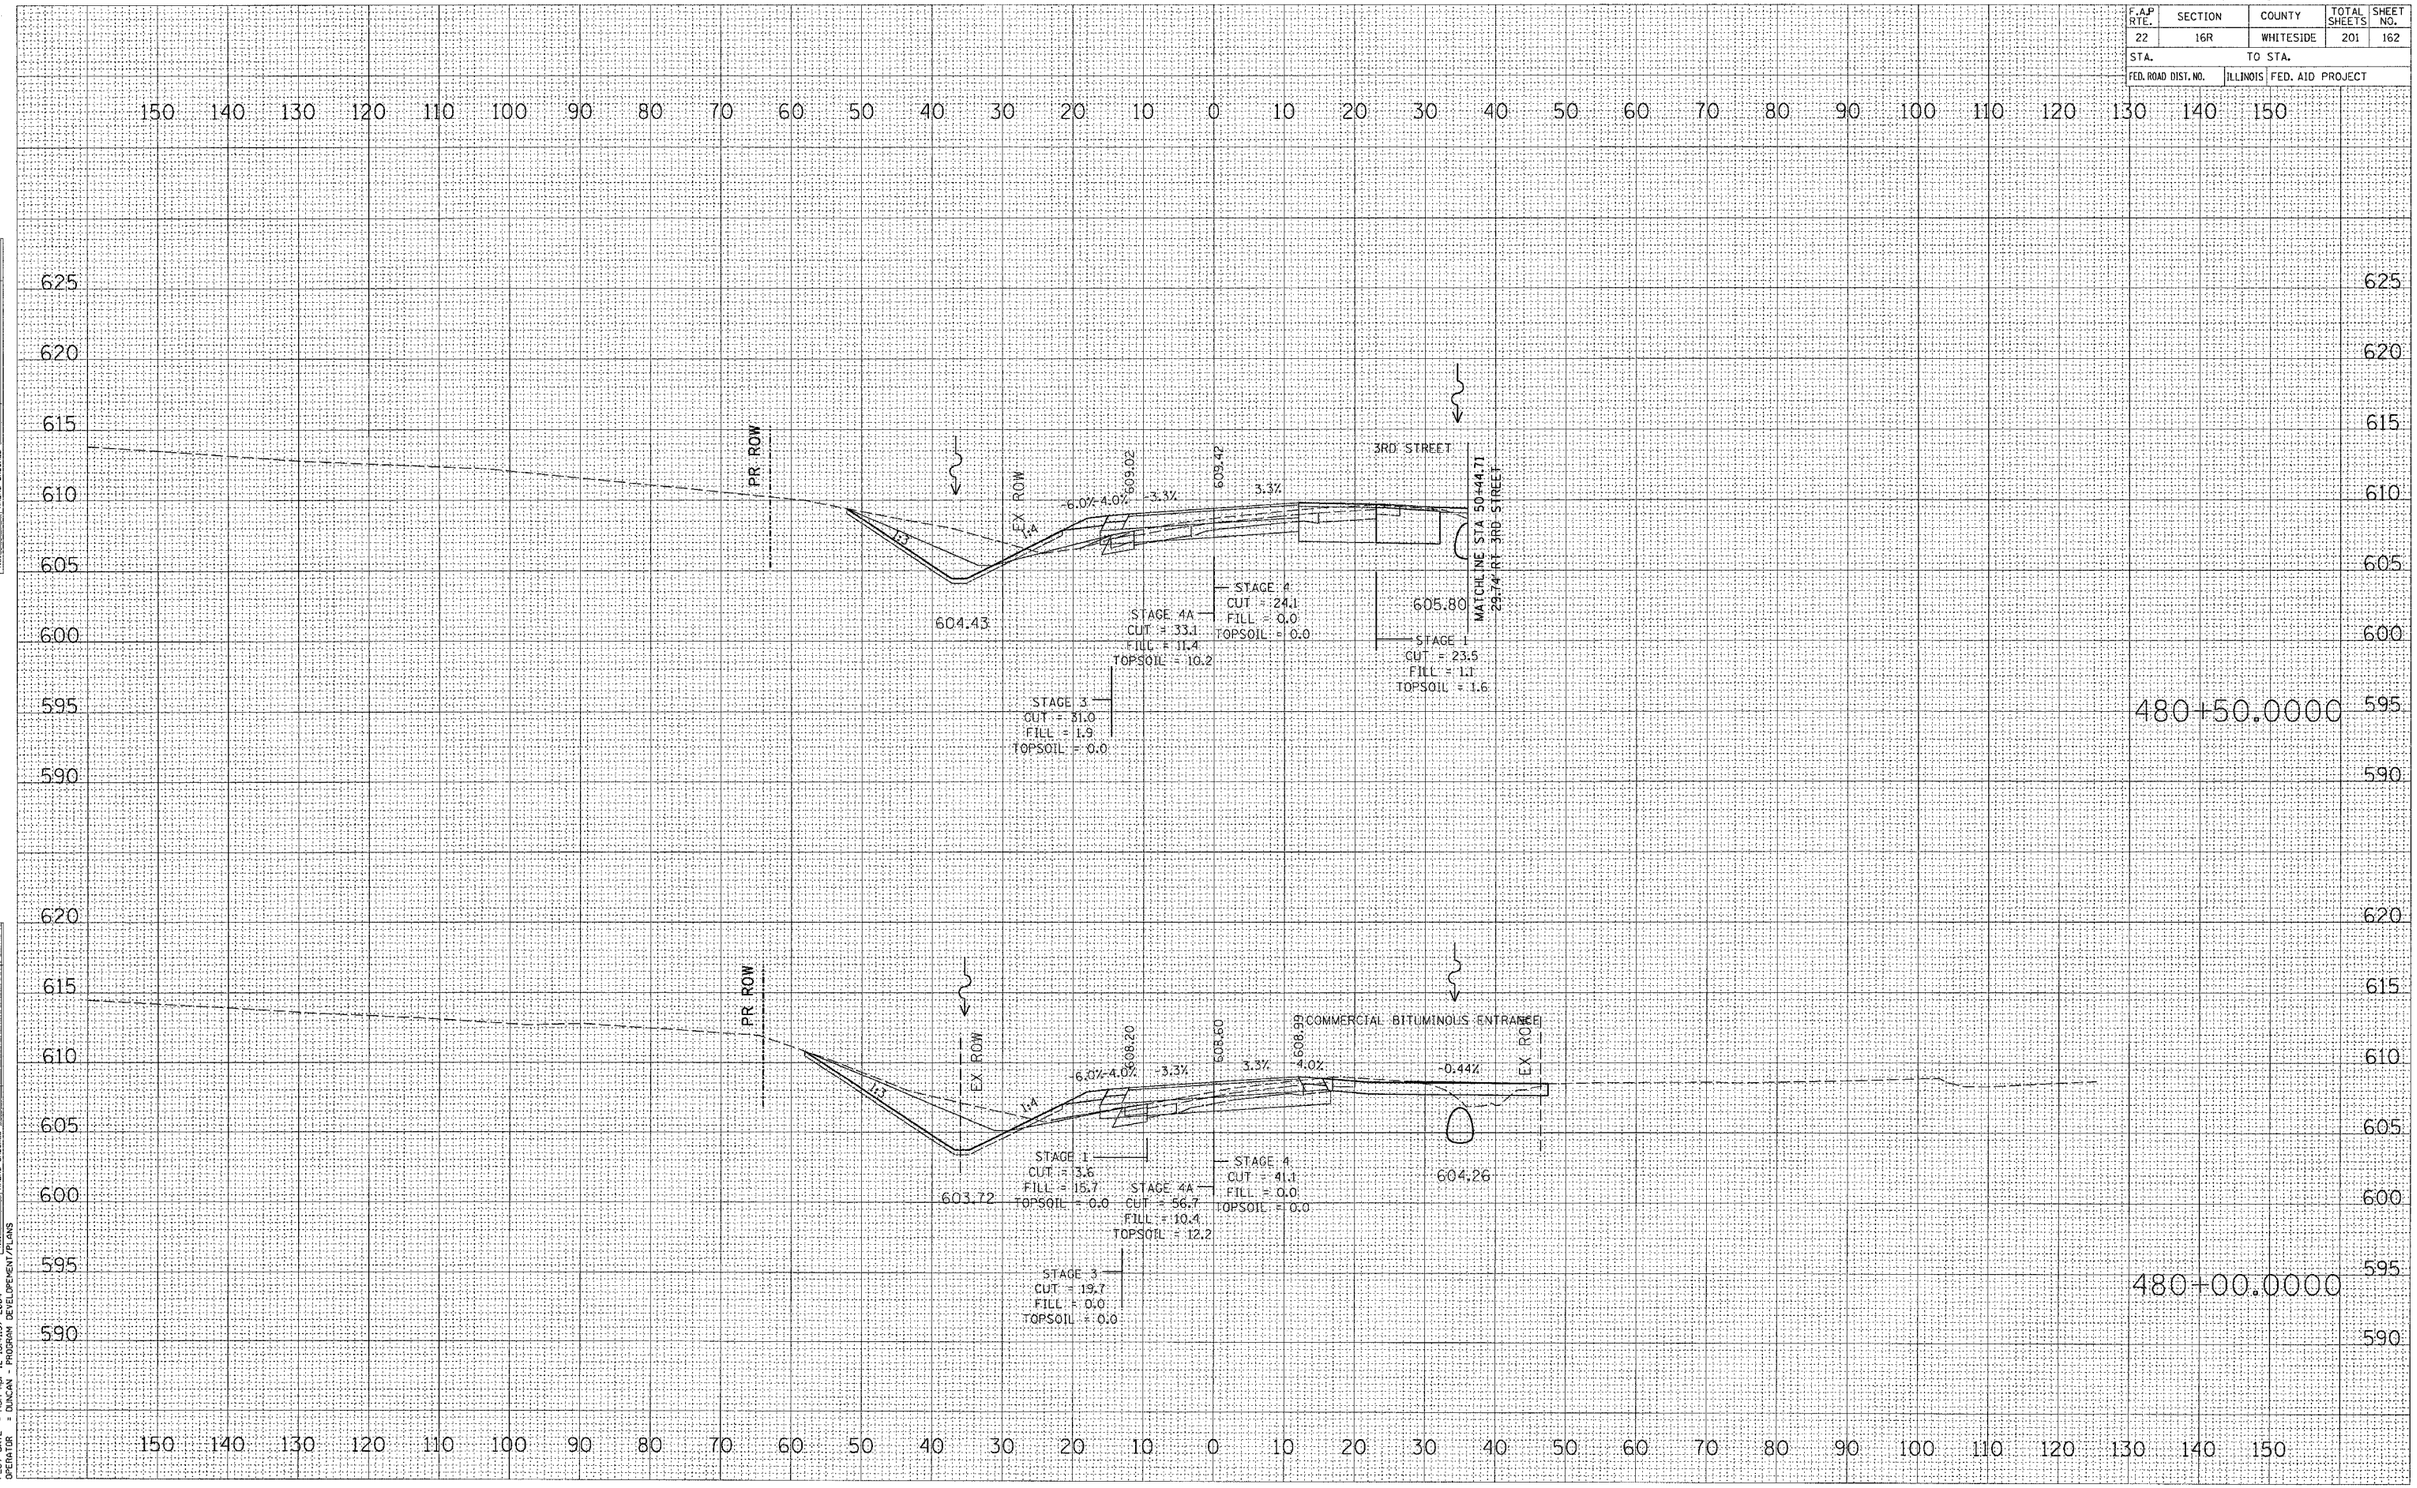

FINAL SURVEY	BY	DATE
SURVEYED		
PLOTTED		
TEMPLATE		
AREAS		
AREAS CHECKED		
NOTE BOOK NO.		

ORIGINAL SURVEY	BY	DATE
SURVEYED		
PLOTTED		
TEMPL		
AREAS		
AREAS CHECKED		
NOTE BOOK NO.		

FILE NAME = c:\pro_jects\p286997\d86997x1.dgn
LEVELS = 1-63
PLOT SCALE = 40.0000 (1CM=50FT)
PLOT DATE = Monday, April 12, 2004
OPERATOR = DUNCAN - PROGRAM DEVELOPEMENT/PLANS