CONTRACT NO. 64656

F.A.P RTE.	SECTION	COUNTY	TOTAL SHEETS	SHEET NO.
22	16R	WHITESIDE	201	166
STA.		TO STA.		
FED. ROAD DIST. NO.	ILLINOIS	FED. AID PROJECT		

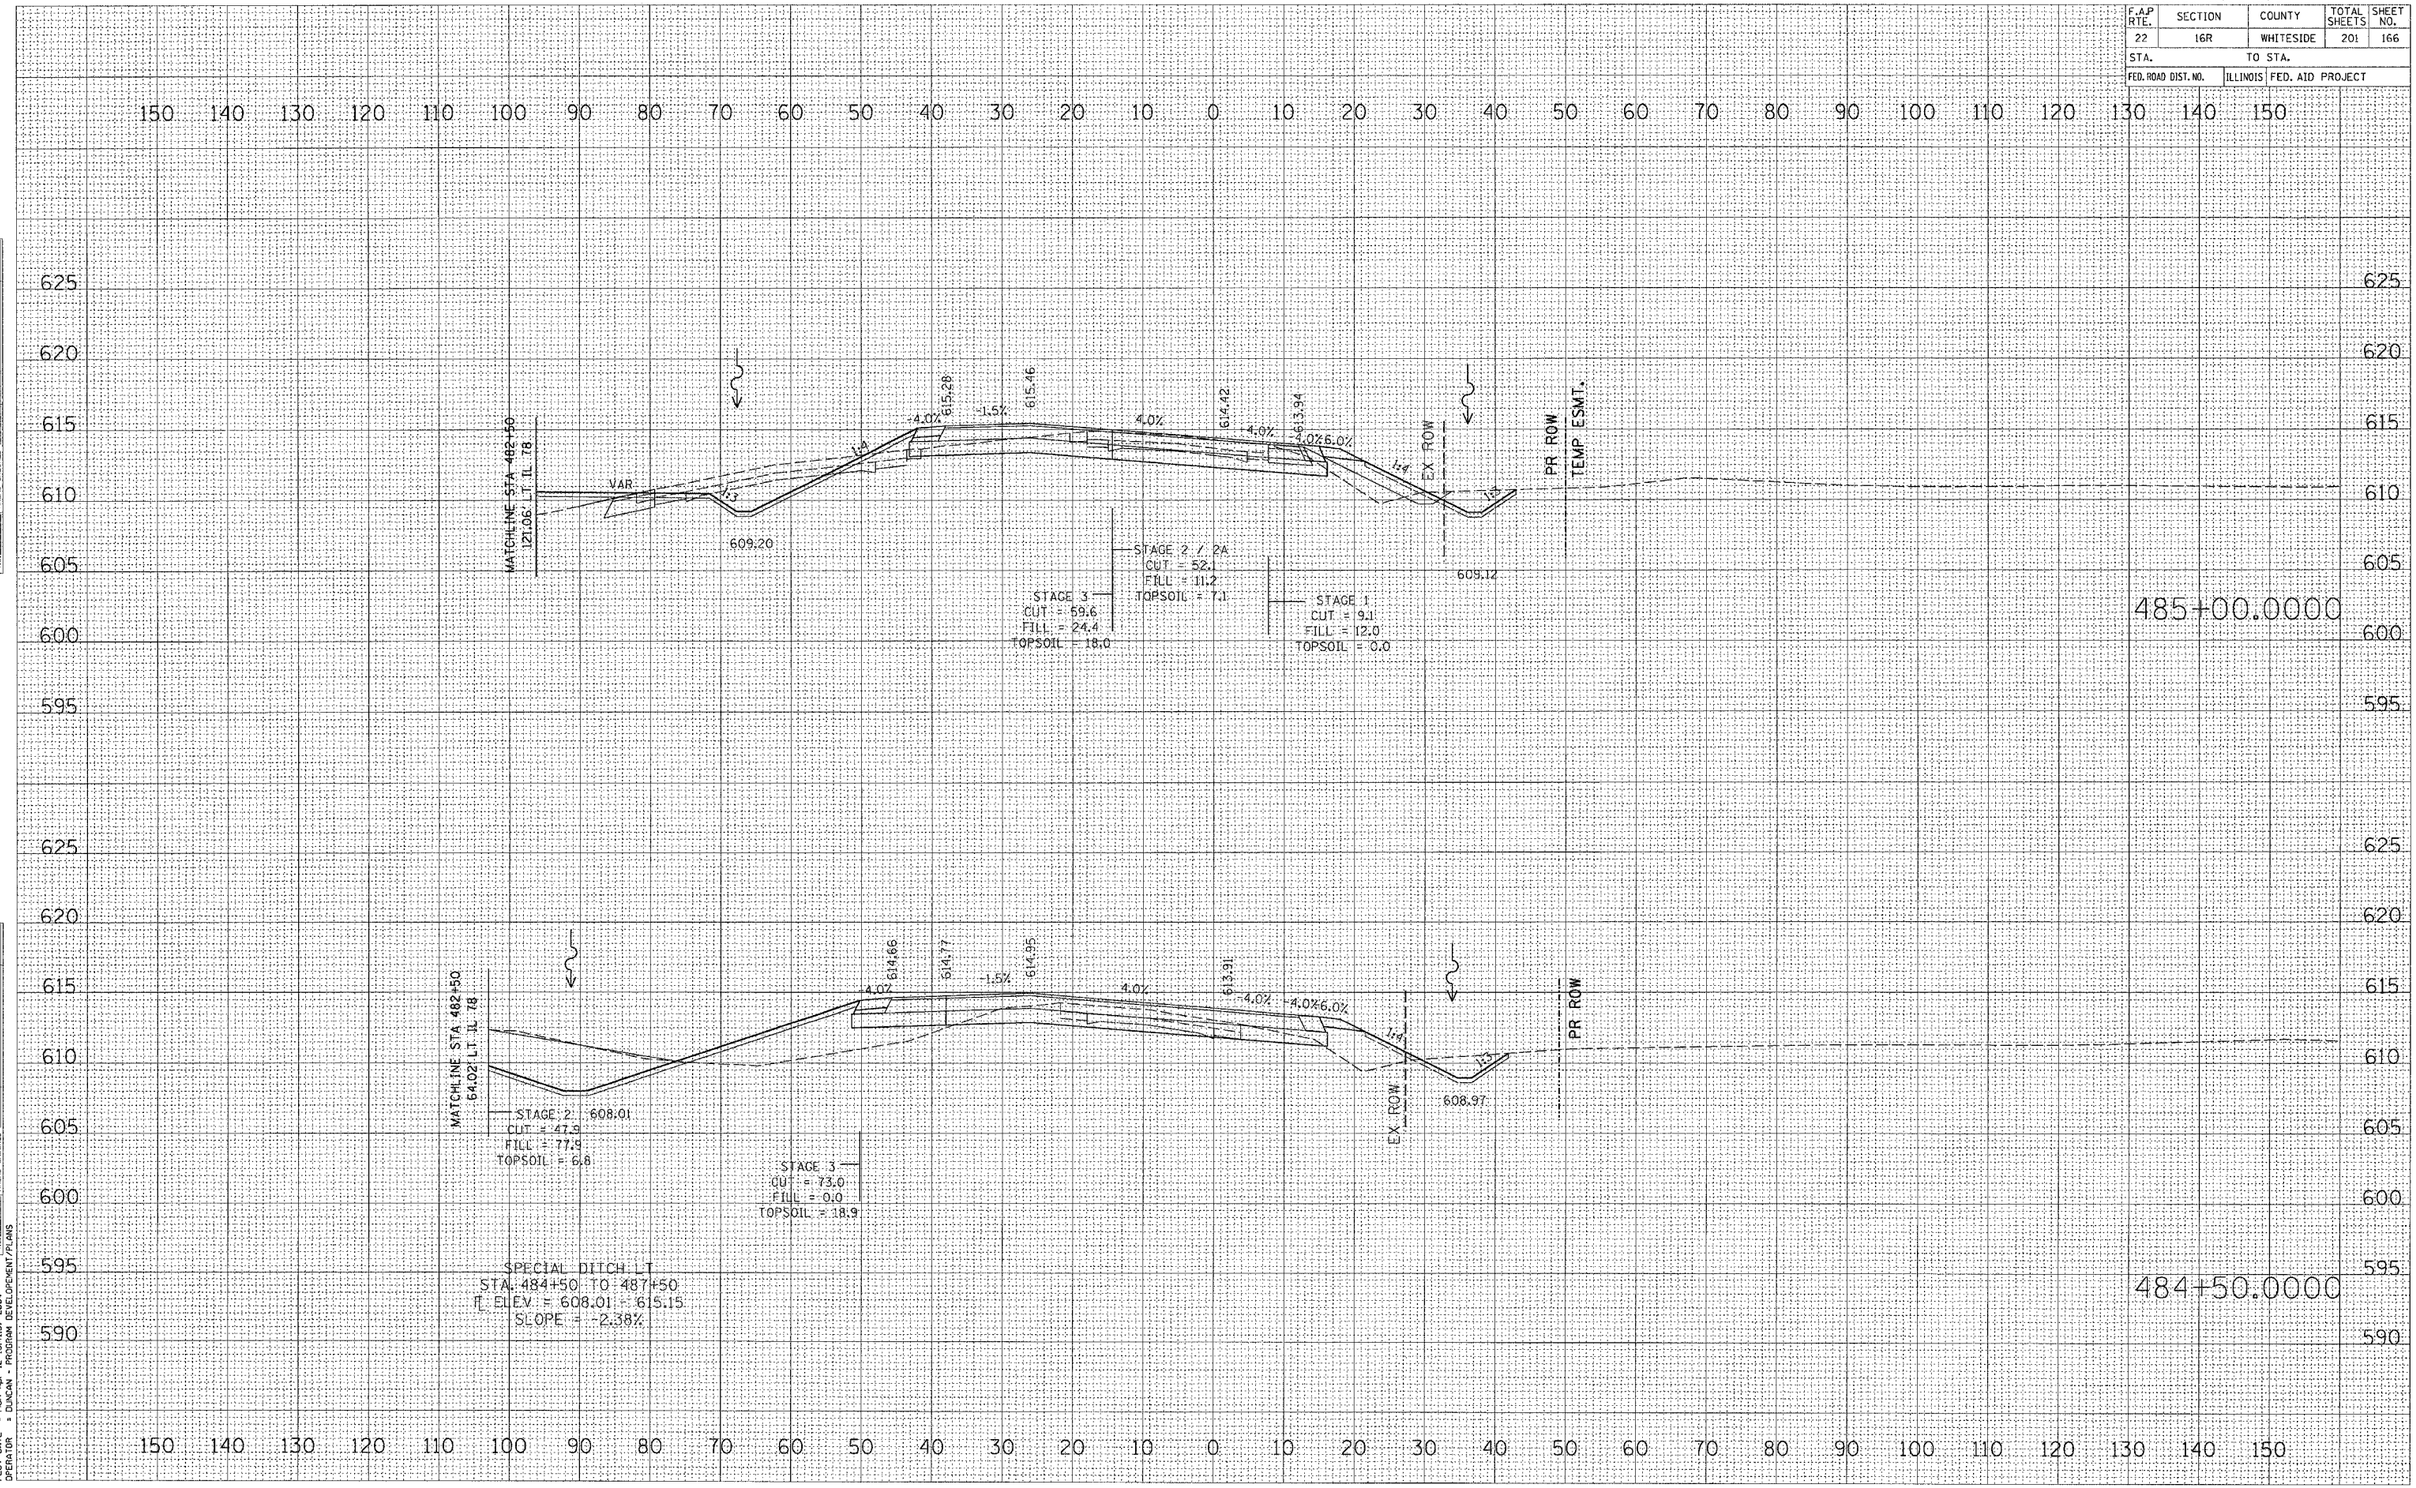

FINAL SURVEY	BY	DATE
SURVEYED		
PLOTTED		
TEMPLATE		
AREAS		
AREAS CHECKED		
NOTE BOOK		
NO.		

ORIGINAL SURVEY	BY	DATE
SURVEYED		
PLOTTED		
TEMPLATE		
AREAS		
AREAS CHECKED		
NOTE BOOK		
NO.		

FILE NAME = c:\pr0jects\o286957\d86957ml.dgn
LEVELS = 1-63
PLOT SCALE = 40.0000 (1 IN/ 25 FT)
PLOT DATE = Monday, Apr 12, 2004
OPERATOR = DUNCAN - PROGRAM DEVELOPEMENT/PLANS

IL 78