CONTRACT NO. 64656

| F.A.P RTE. | SECTION | COUNTY | TOTAL SHEETS | SHEET NO. |
|---|---|---|---|---|
| 22 | 16R | WHITESIDE | 201 | 170 |
| STA. | | TO STA. | | |
| FED. ROAD DIST. NO. | ILLINOIS | FED. AID PROJECT | | |

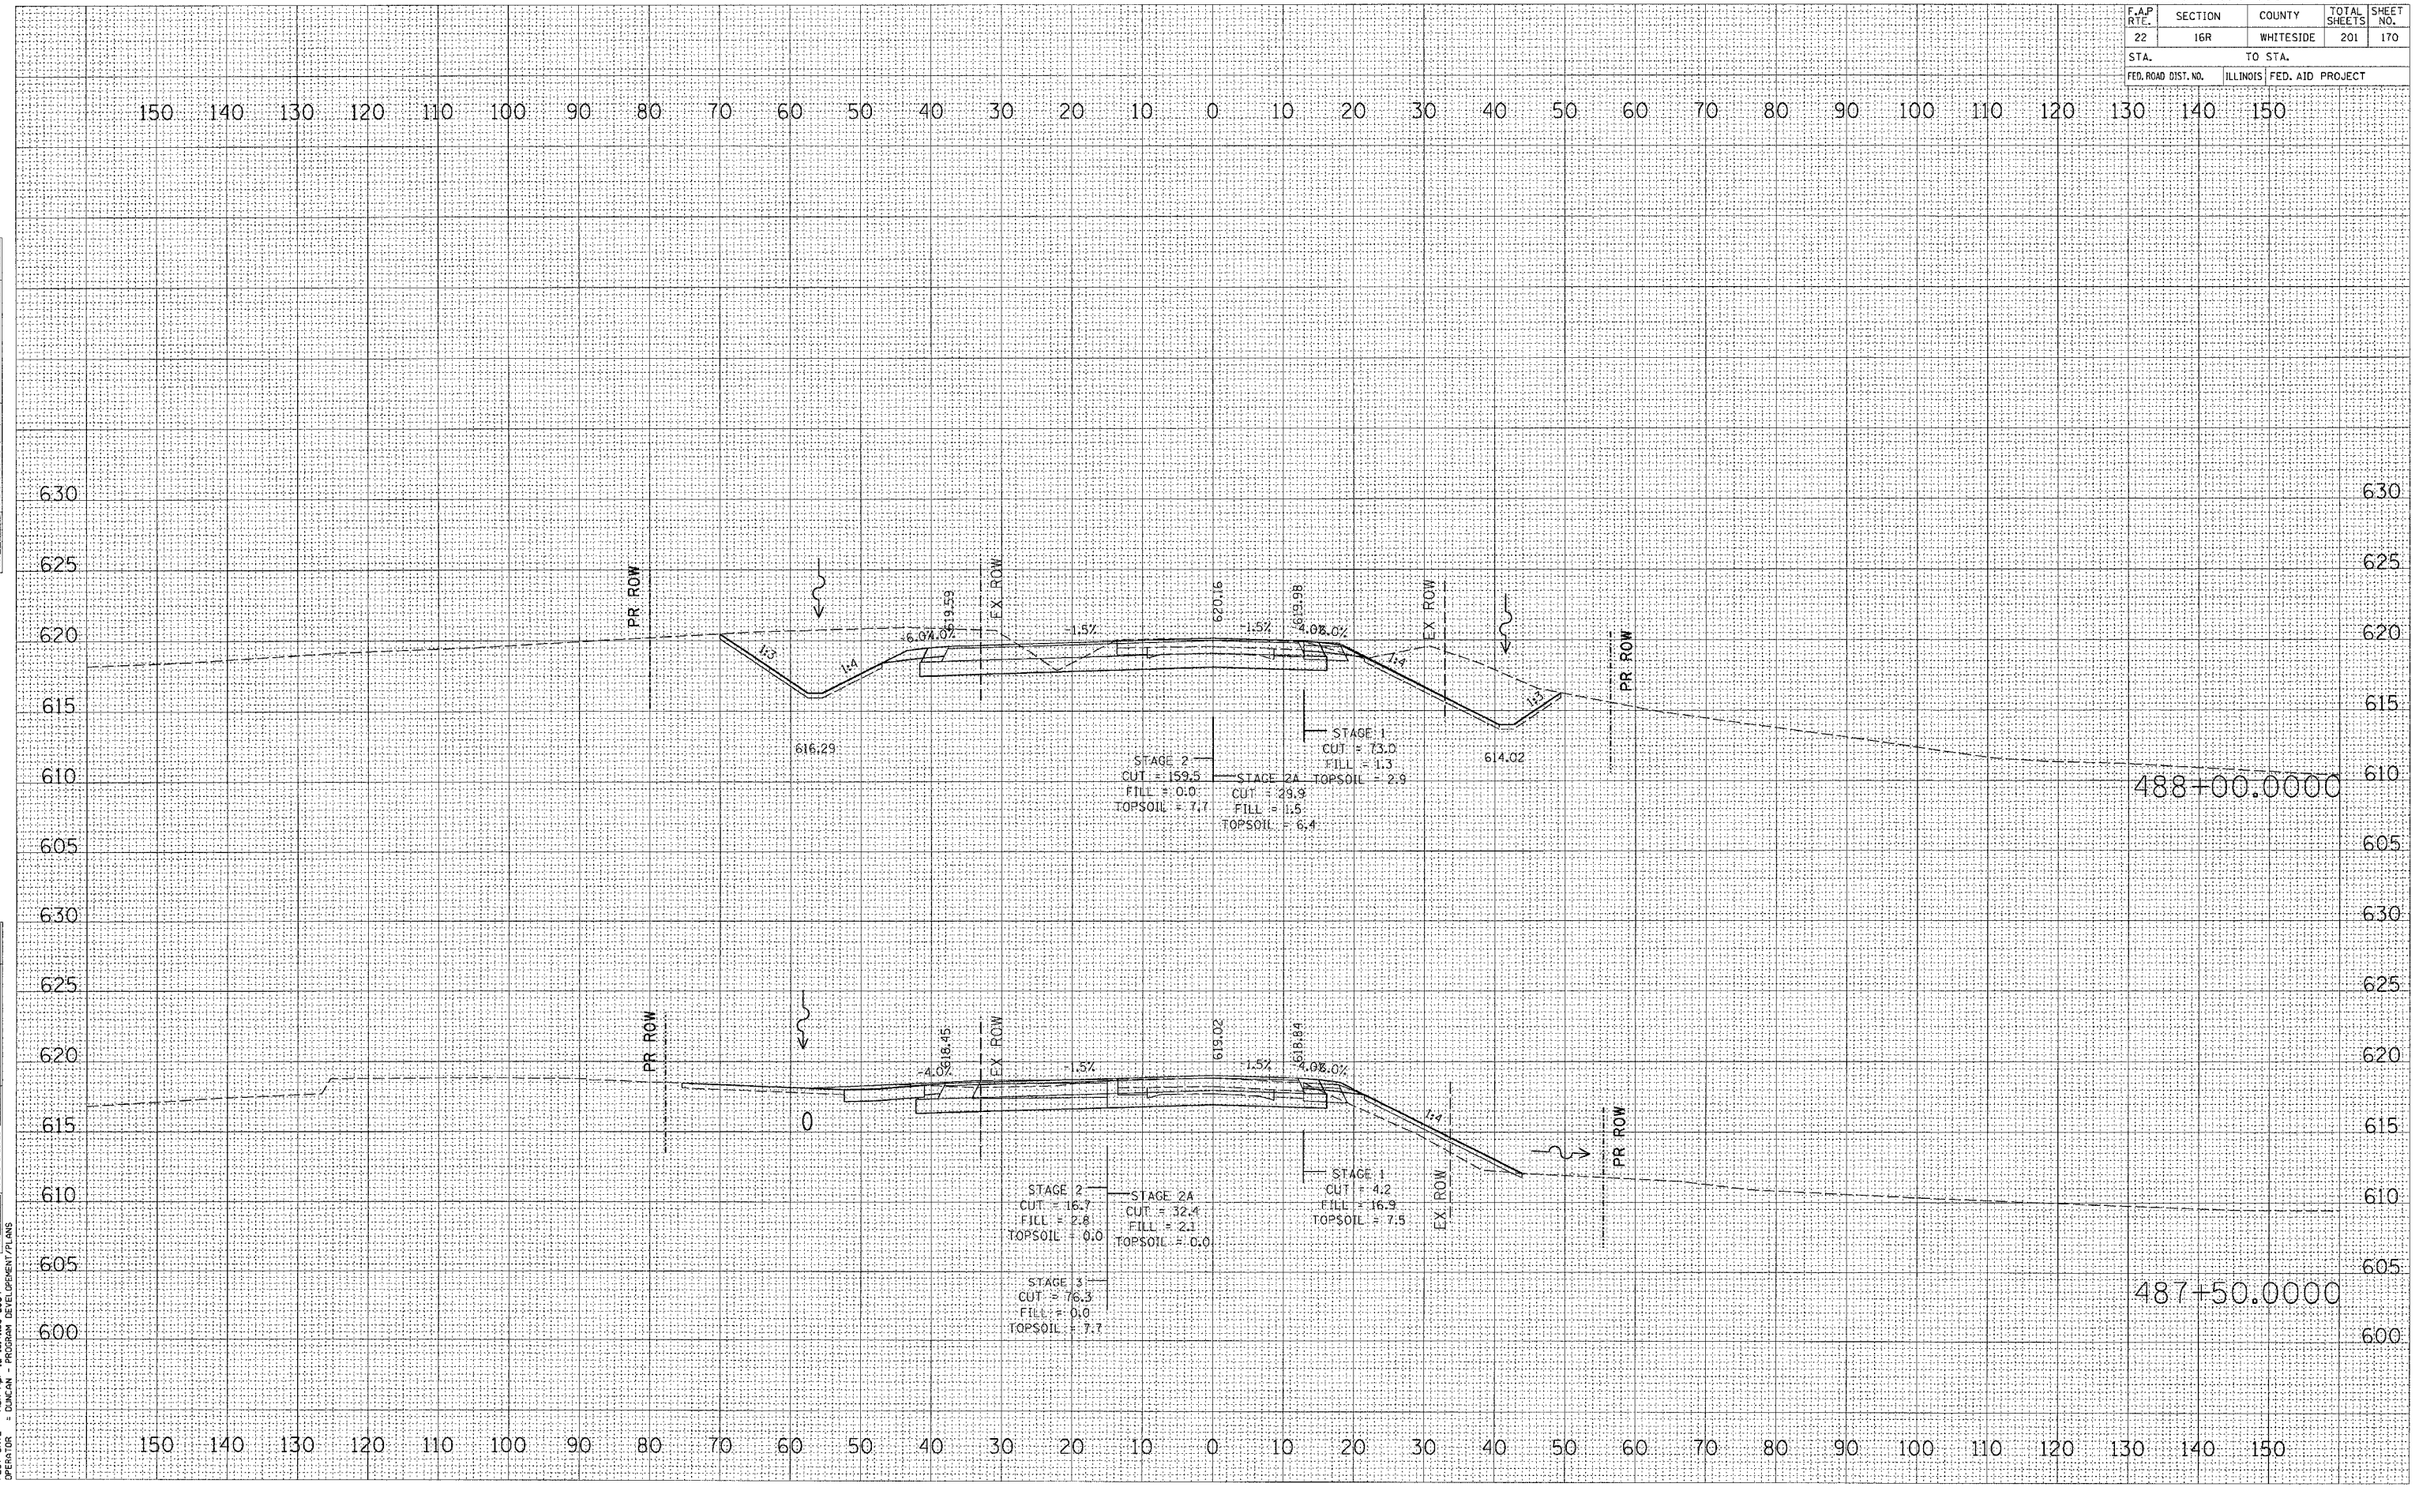


| FINAL SURVEY | BY | DATE |
|---|---|---|
| SURVEYED | | |
| PLOTTED | | |
| TEMPLATE | | |
| AREAS | | |
| AREAS CHECKED | | |
| NOTE BOOK | | |
| NO. | | |

| ORIGINAL SURVEY | BY | DATE |
|---|---|---|
| SURVEYED | | |
| PLOTTED | | |
| TEMPLATE | | |
| AREAS | | |
| AREAS CHECKED | | |
| NOTE BOOK | | |
| NO. | | |

FILE NAME = n:\projects\p286957\d86957x1.dgn
LEVELS = 1-63
PLOT SCALE = ▶100.0000 ( 1 IN.=100.0 FT.)
PLOT DATE = MONDAY, OCTOBER 11, 2004
OPERATOR = DUNCAN - PROGRAM DEVELOPEMENT/PLANS