CONTRACT NO. 64656

F.A.P RTE.	SECTION	COUNTY	TOTAL SHEETS	SHEET NO.
22	16R	WHITESIDE	201	172
STA.		TO STA.		
FED. ROAD DIST. NO.	ILLINOIS	FED. AID PROJECT		

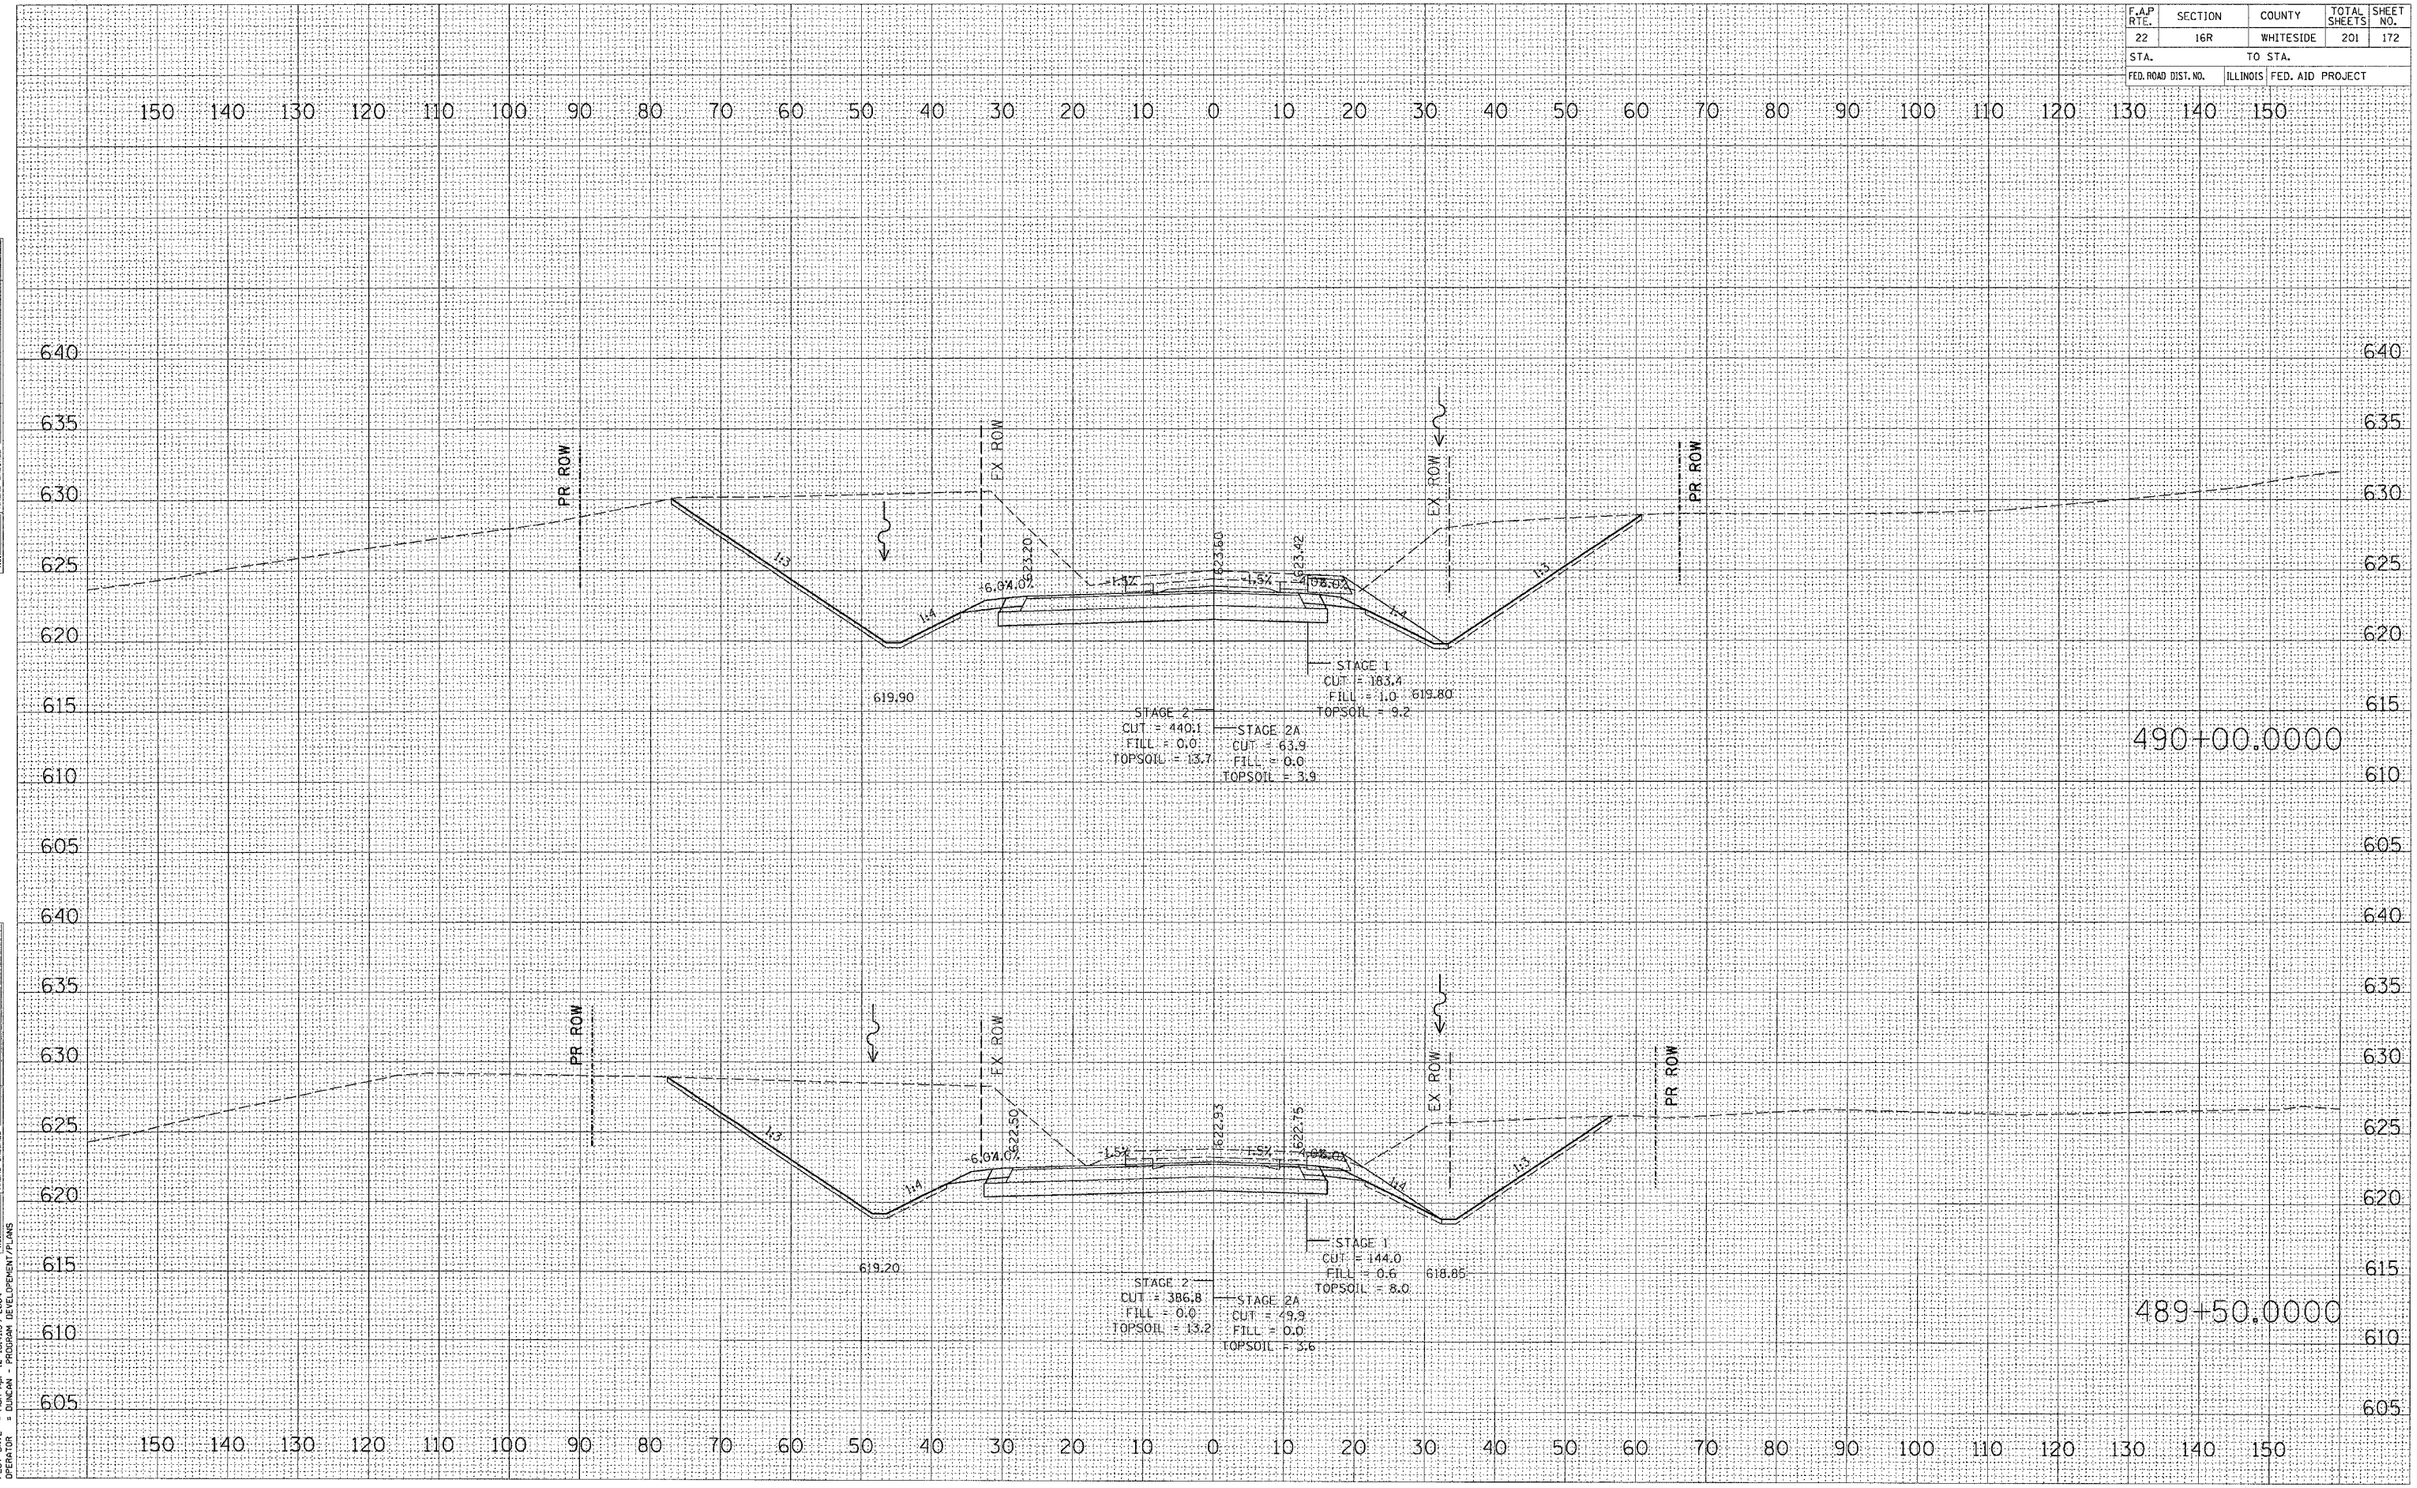

FINAL SURVEY | NOTE BOOK NO. | SURVEYED | PLOTTED | TEMPLATE | AREAS | AREAS CHECKED | BY | DATE

ORIGINAL SURVEY | NOTE BOOK NO. | SURVEYED | PLOTTED | TEMPLATE | AREAS | AREAS CHECKED | BY | DATE

FILE NAME = c:\projects\p206997\d06997xs1.dgn
LEVELS = 1-63
PLOT SCALE = 1:20 (PLOTSCALE)
PLOT DATE = Mon Apr 12 13:41:59 2004
OPERATOR = DUNCAN - PROGRAM DEVELOPEMENT/PLANS