CONTRACT NO. 64656

F.A.P RTE.	SECTION	COUNTY	TOTAL SHEETS	SHEET NO.
22	16R	WHITESIDE	201	175
STA.		TO STA.		
FED. ROAD DIST. NO.	ILLINOIS	FED. AID PROJECT		

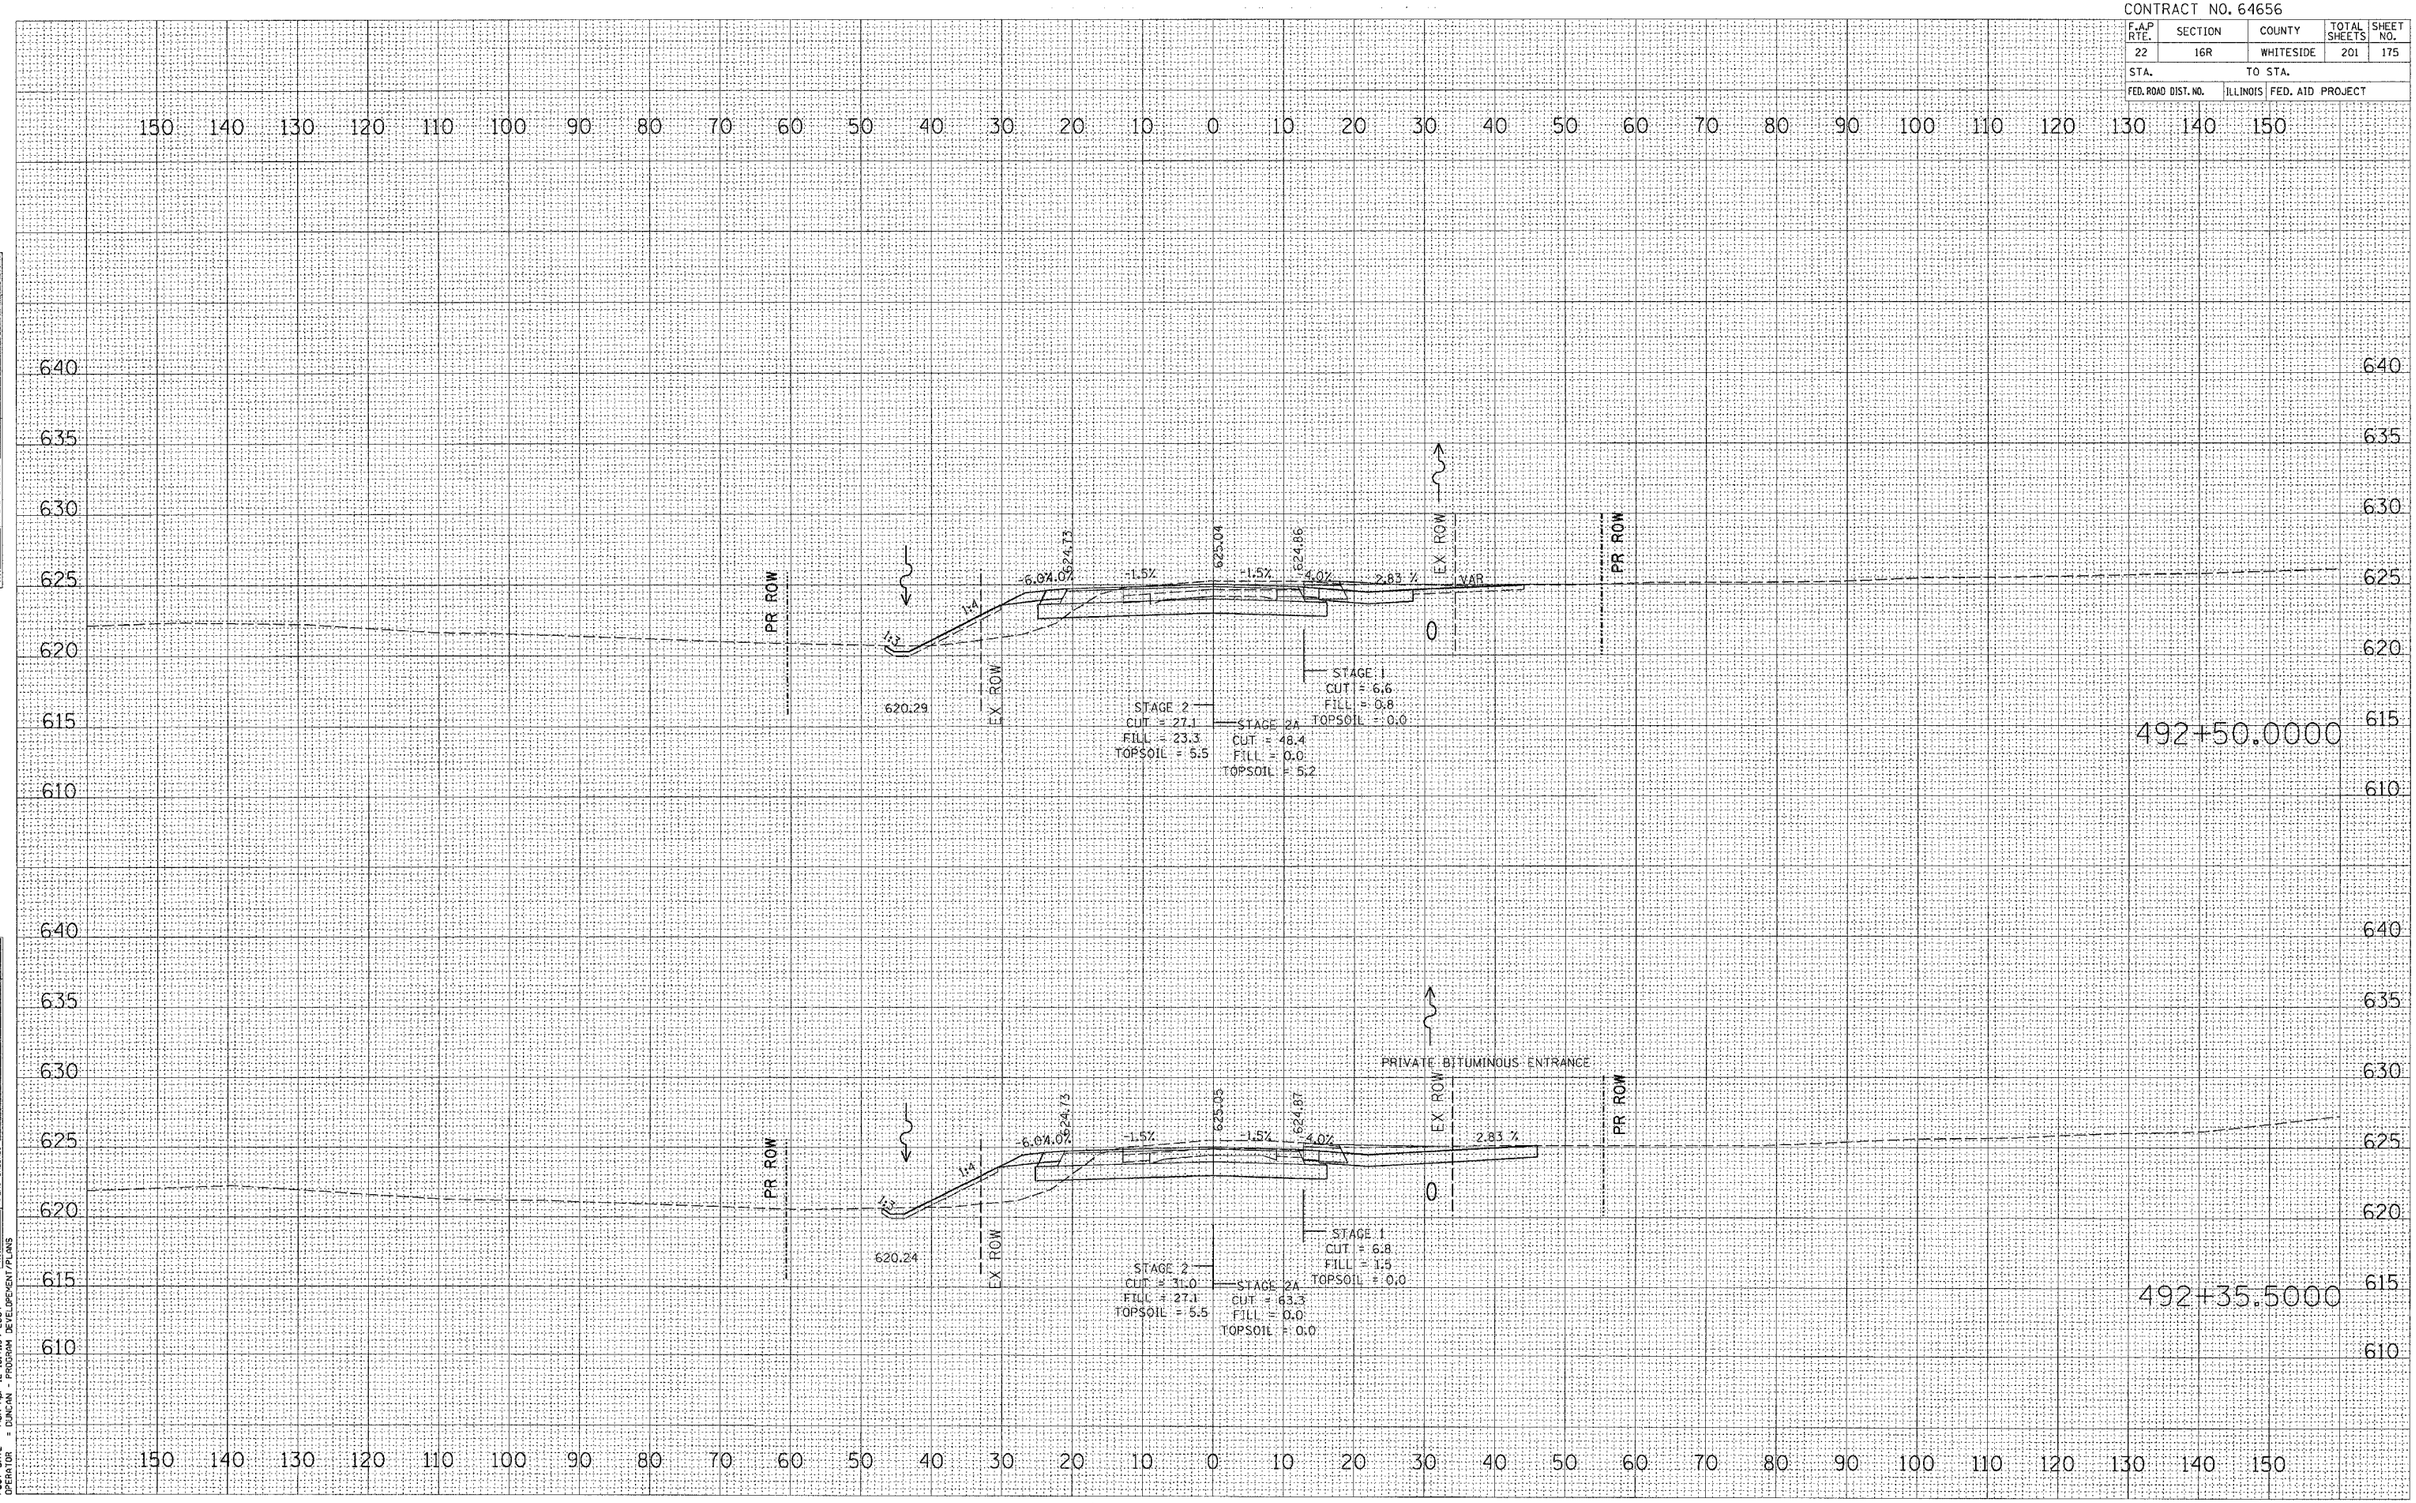

FINAL SURVEY	BY	DATE
SURVEYED		
PLOTTED		
TEMPLATE		
AREAS		
AREAS CHECKED		
NOTE BOOK		
NO.		

ORIGINAL SURVEY	BY	DATE
SURVEYED		
PLOTTED		
TEMPLA"		
AREAS		
AREAS CHECKED		
NOTE BOOK		
NO.		

FILE NAME = c:\projects\p286997\d86997sldgn
LEVELS
PLOT SCALE = 1:63
PLOT DATE = Wednesday 21 JANUARY 2004
DGN = d22RLOD.DTSCALE3
OPERATOR = DUNCAN - PROGRAM DEVELOPMENT/PLANS