CONTRACT NO. 64656

F.A.P. RTE.	SECTION	COUNTY	TOTAL SHEETS	SHEET NO.
22	16R	WHITESIDE	201	179
STA.		TO STA.		
FED. ROAD DIST. NO.	ILLINOIS	FED. AID PROJECT		

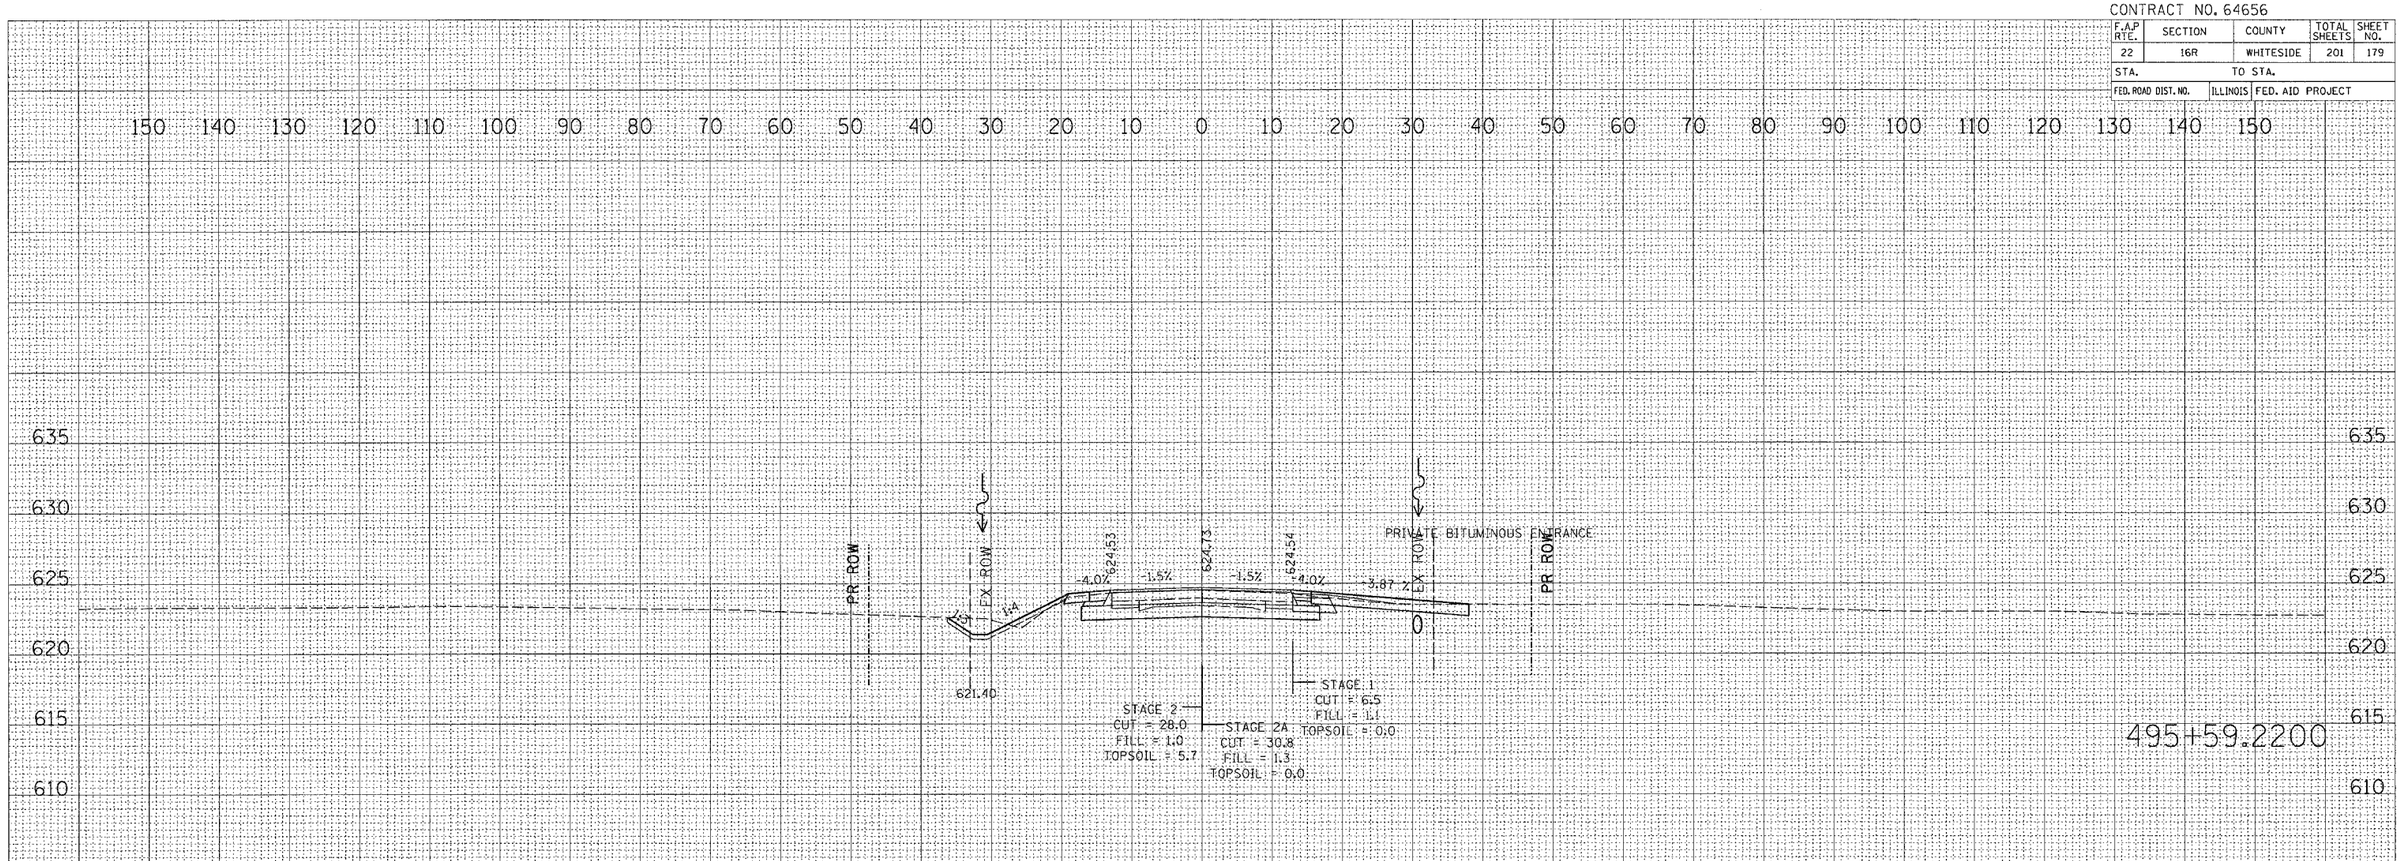

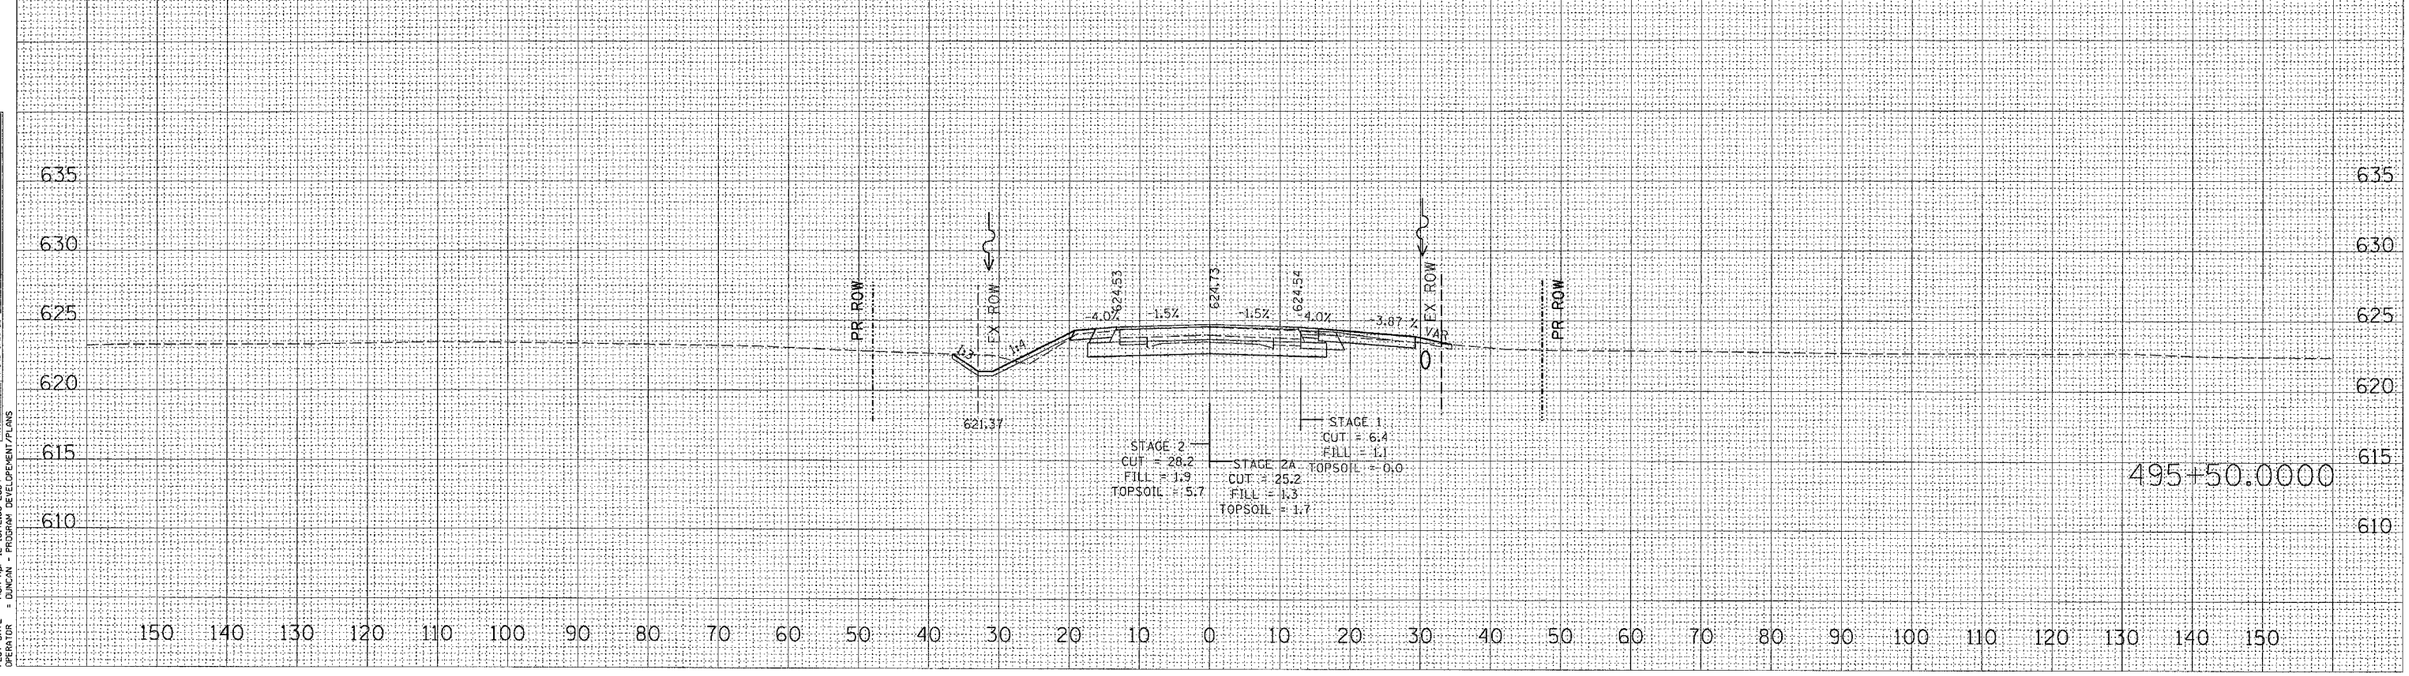

FINAL SURVEY		BY	DATE
	SURVEYED		
	PLOTTED		
NOTE BOOK	TEMPLATE		
	AREAS		
NO.	AREAS CHECKED		

ORIGINAL SURVEY		BY	DATE
	SURVEYED		
	PLOTTED		
NOTE BOOK	TEMPL.		
	AREAS		
NO.	AREAS CHECKED		

FILE NAME = n:\proj\ics15\p226997\u89897x1.dgn
LEVELS = 1-63
PLOT SCALE = #102PLOTSCALE)
PLOT DATE = Mon Apr 12 13:42:00 2004
PLOTTED BY = DUNKIN - PROGRAM DEVELOPEMENT/PLANS