CONTRACT NO. 64656

F.A.P RTE.	SECTION	COUNTY	TOTAL SHEETS	SHEET NO.
22	16R	WHITESIDE	201	188
STA.		TO STA.		
FED. ROAD DIST. NO.	ILLINOIS	FED. AID PROJECT		

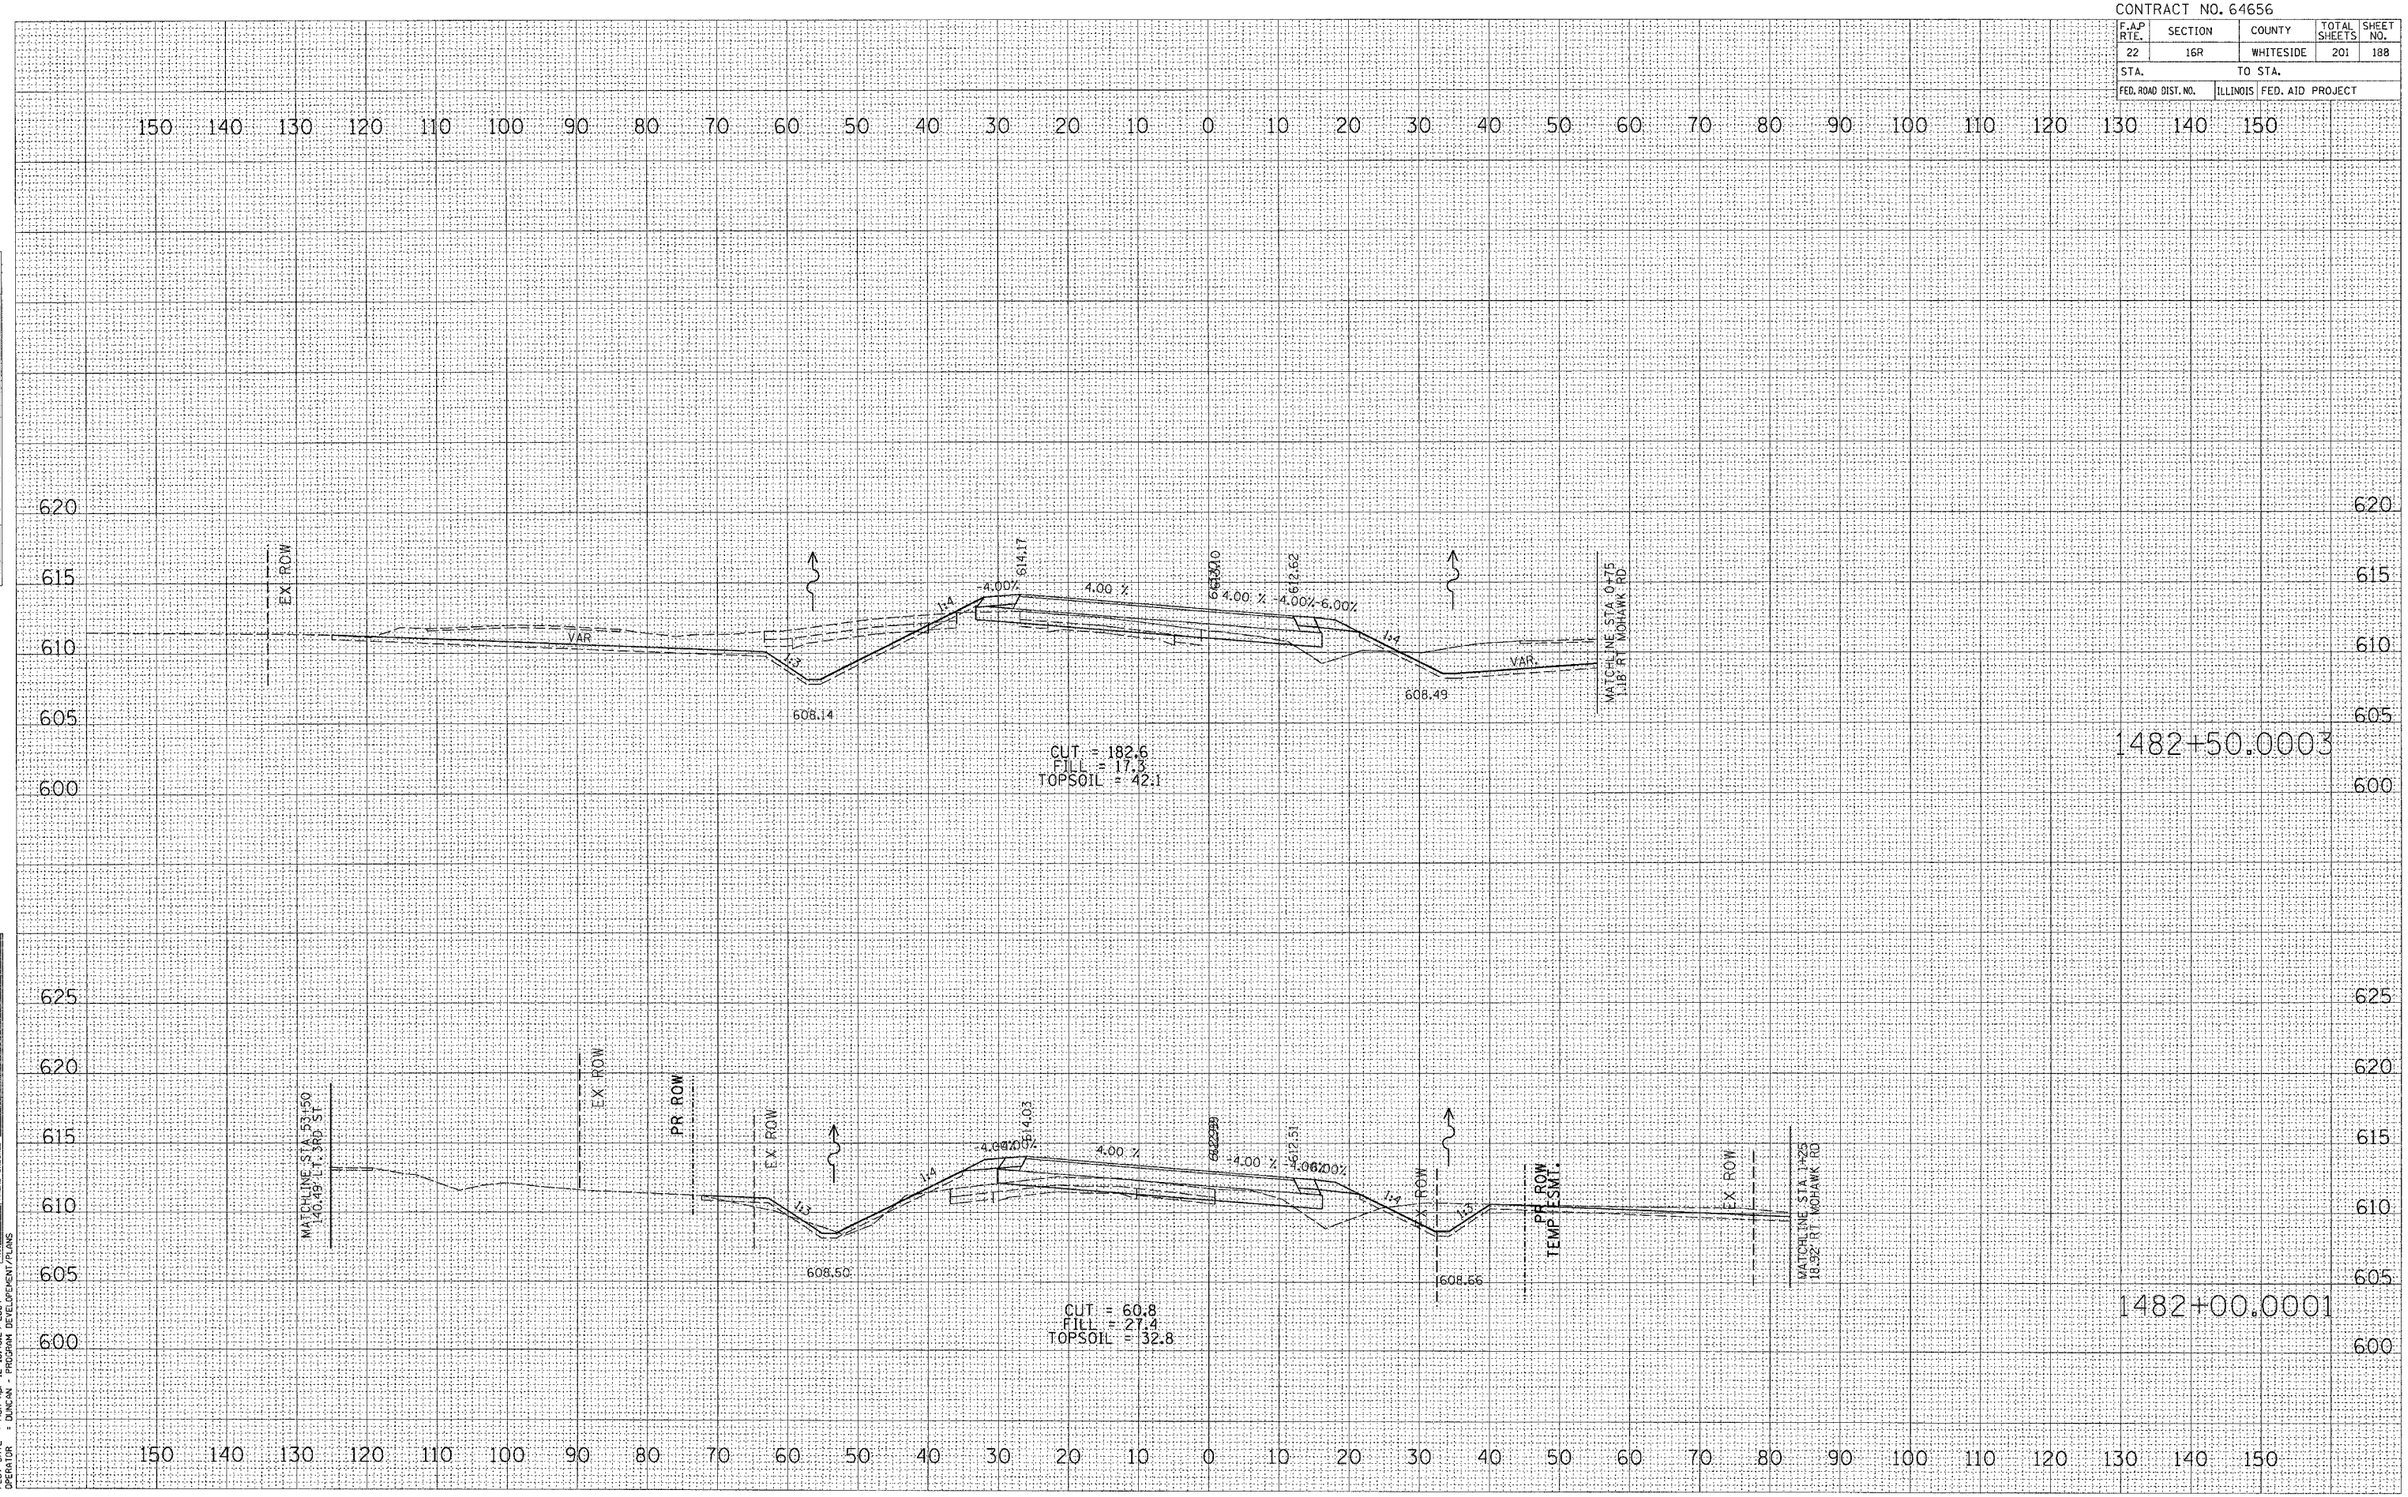

FILE NAME = c:\projects\p206997\d06997xs2.dgn
LEVELS = 1-63
PLOT SCALE = 1:02PLOTSCALE1
PLOT DATE = Mon Apr 12 13:46:29 2004
OPERATOR = DUNCAN - PROGRAM DEVELOPEMENT/PLANS

MOLINE ROAD