CONTRACT NO. 64656

| F.A.P RTE. | SECTION | COUNTY | TOTAL SHEETS | SHEET NO. |
|---|---|---|---|---|
| 22 | 16R | WHITESIDE | 201 | 196 |
| STA. | | TO STA. | | |
| FED. ROAD DIST. NO. | ILLINOIS | FED. AID PROJECT | | |

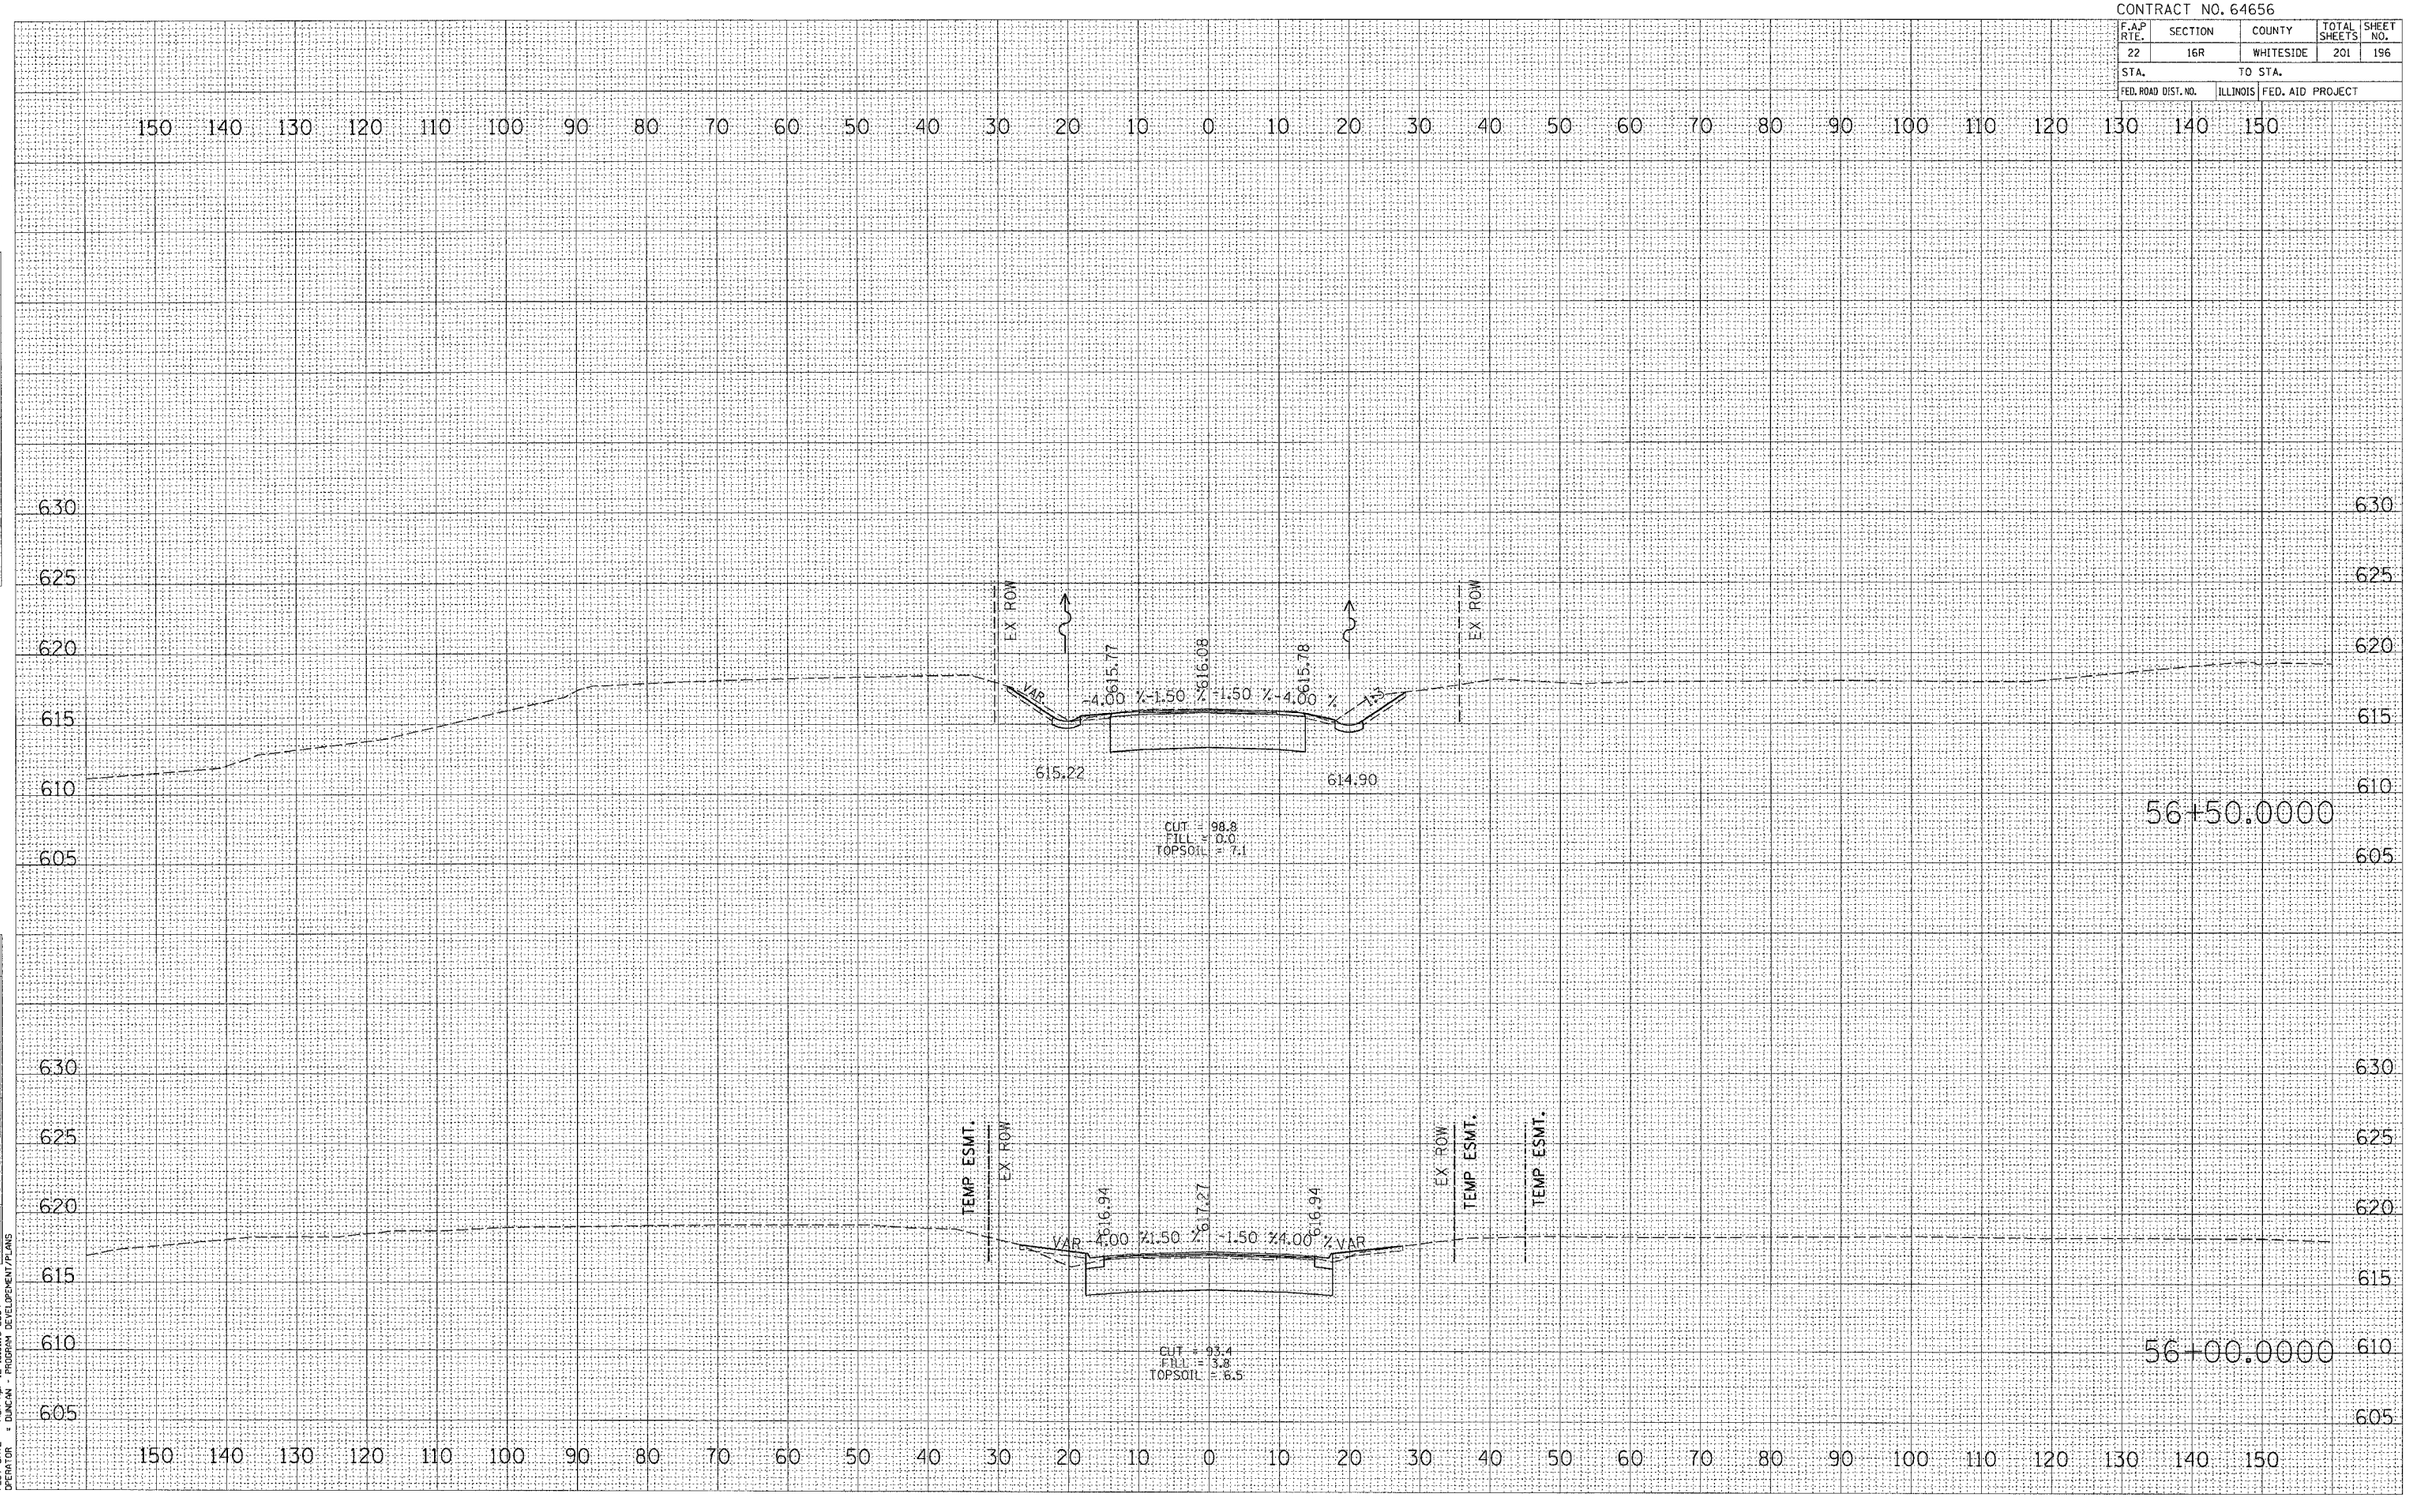


FINAL SURVEY | NOTE BOOK | NO. | SURVEYED | PLOTTED | TEMPLATE | AREAS | AREAS CHECKED | BY | DATE

ORIGINAL SURVEY | NOTE BOOK | NO. | SURVEYED | PLOTTED | TEMPLATE | AREAS | AREAS CHECKED | BY | DATE

FILE NAME = c:\projects\p286997\d86997xs3.dgn
LEVELS = 1-63
PLOT SCALE = #102PLOTSCALE1
PLOT DATE = Mon Apr 12 13:51:16 2004
OPERATOR = DUNCAN - PROGRAM DEVELOPEMENT/PLANS

**3RD STREET**