CONTRACT NO. 64656

F.A.P RTE.	SECTION	COUNTY	TOTAL SHEETS	SHEET NO.
22	16R	WHITESIDE	201	200
STA.		TO STA.		
FED. ROAD DIST. NO.		ILLINOIS	FED. AID PROJECT	621

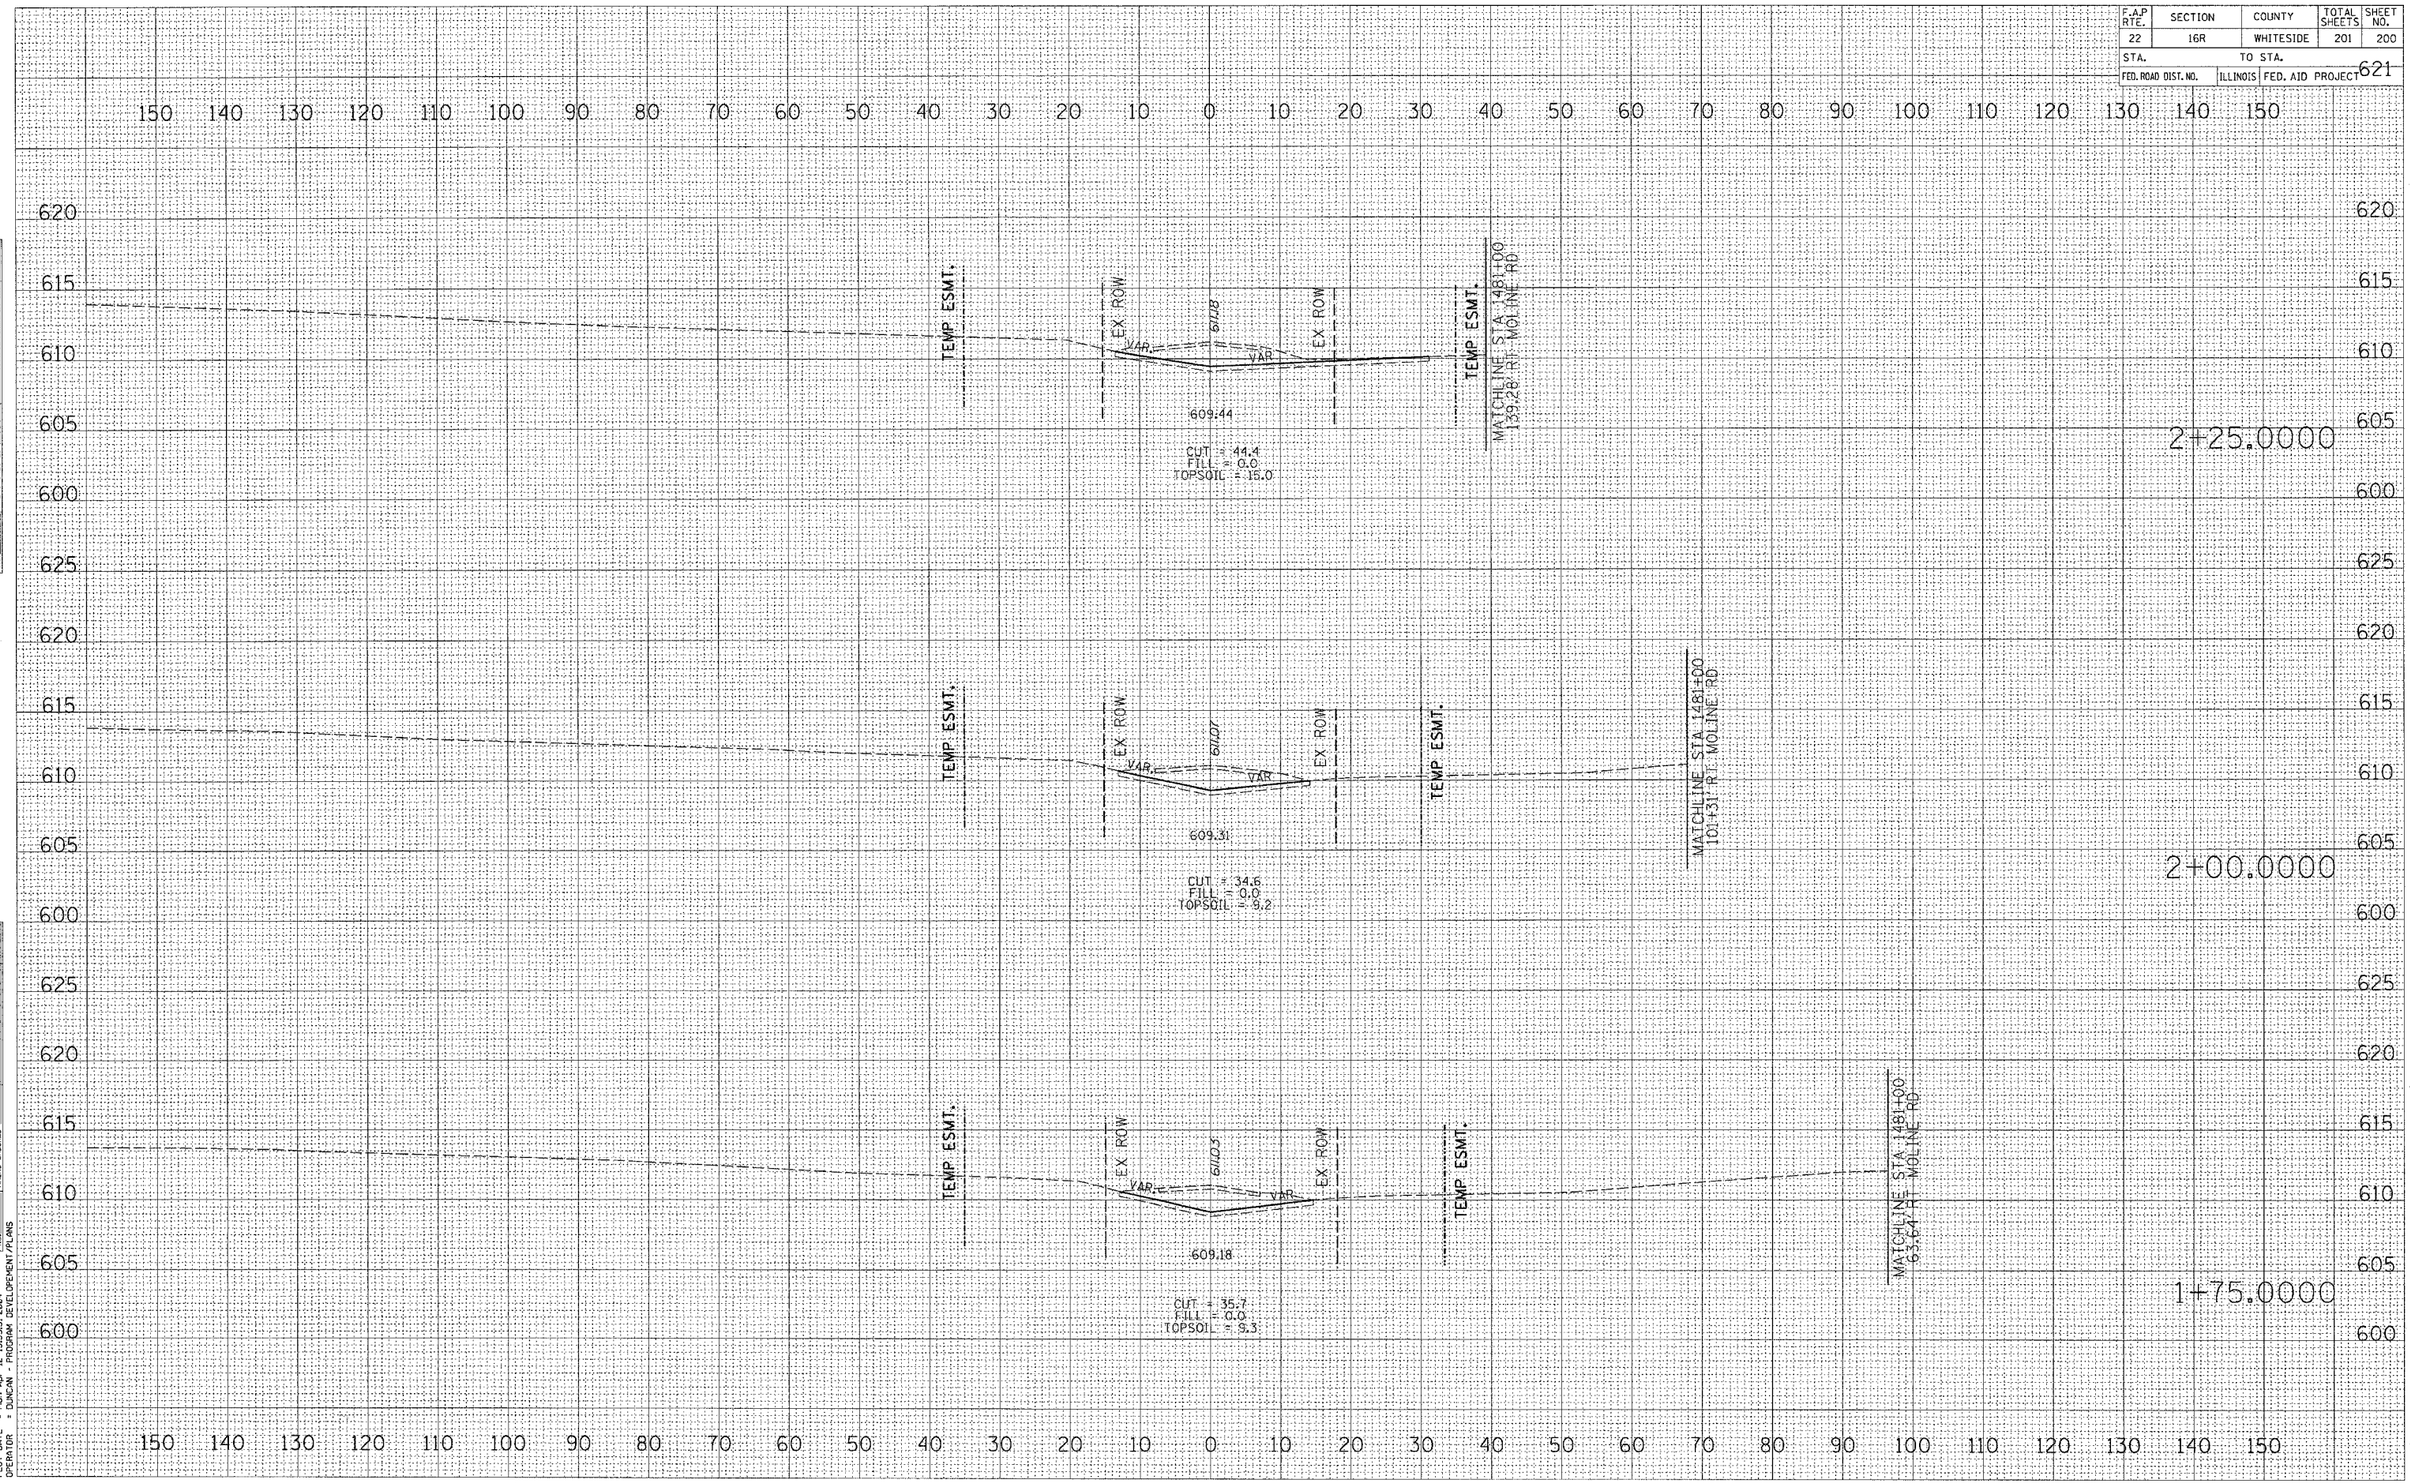

MOHAWK ROAD

FINAL SURVEY		BY	DATE
NOTE BOOK	SURVEYED		
	PLOTTED		
	TEMPLATE		
	AREAS		
NO.	AREAS CHECKED		

ORIGINAL SURVEY		BY	DATE
NOTE BOOK	SURVEYED		
	PLOTTED		
	TEMPLATE		
	AREAS		
NO.	AREAS CHECKED		

FILE NAME = c:\pw_projects\p2065997\d065997x4.dgn
LEVELS = 1-63
PLOT SCALE = \$1020\LOTSCALE\
PLOT DATE = Mon Apr 12 13:33:31 2004
OPERATOR = DUNCAN PROGRAM DEVELOPMENT PLANS