CONTRACT NO. 64656

F.A.P RTE.	SECTION	COUNTY	TOTAL SHEETS	SHEET NO.
22	16R	WHITESIDE	201	201
STA.		TO STA.		
FED. ROAD DIST. NO.	ILLINOIS	FED. AID PROJECT		

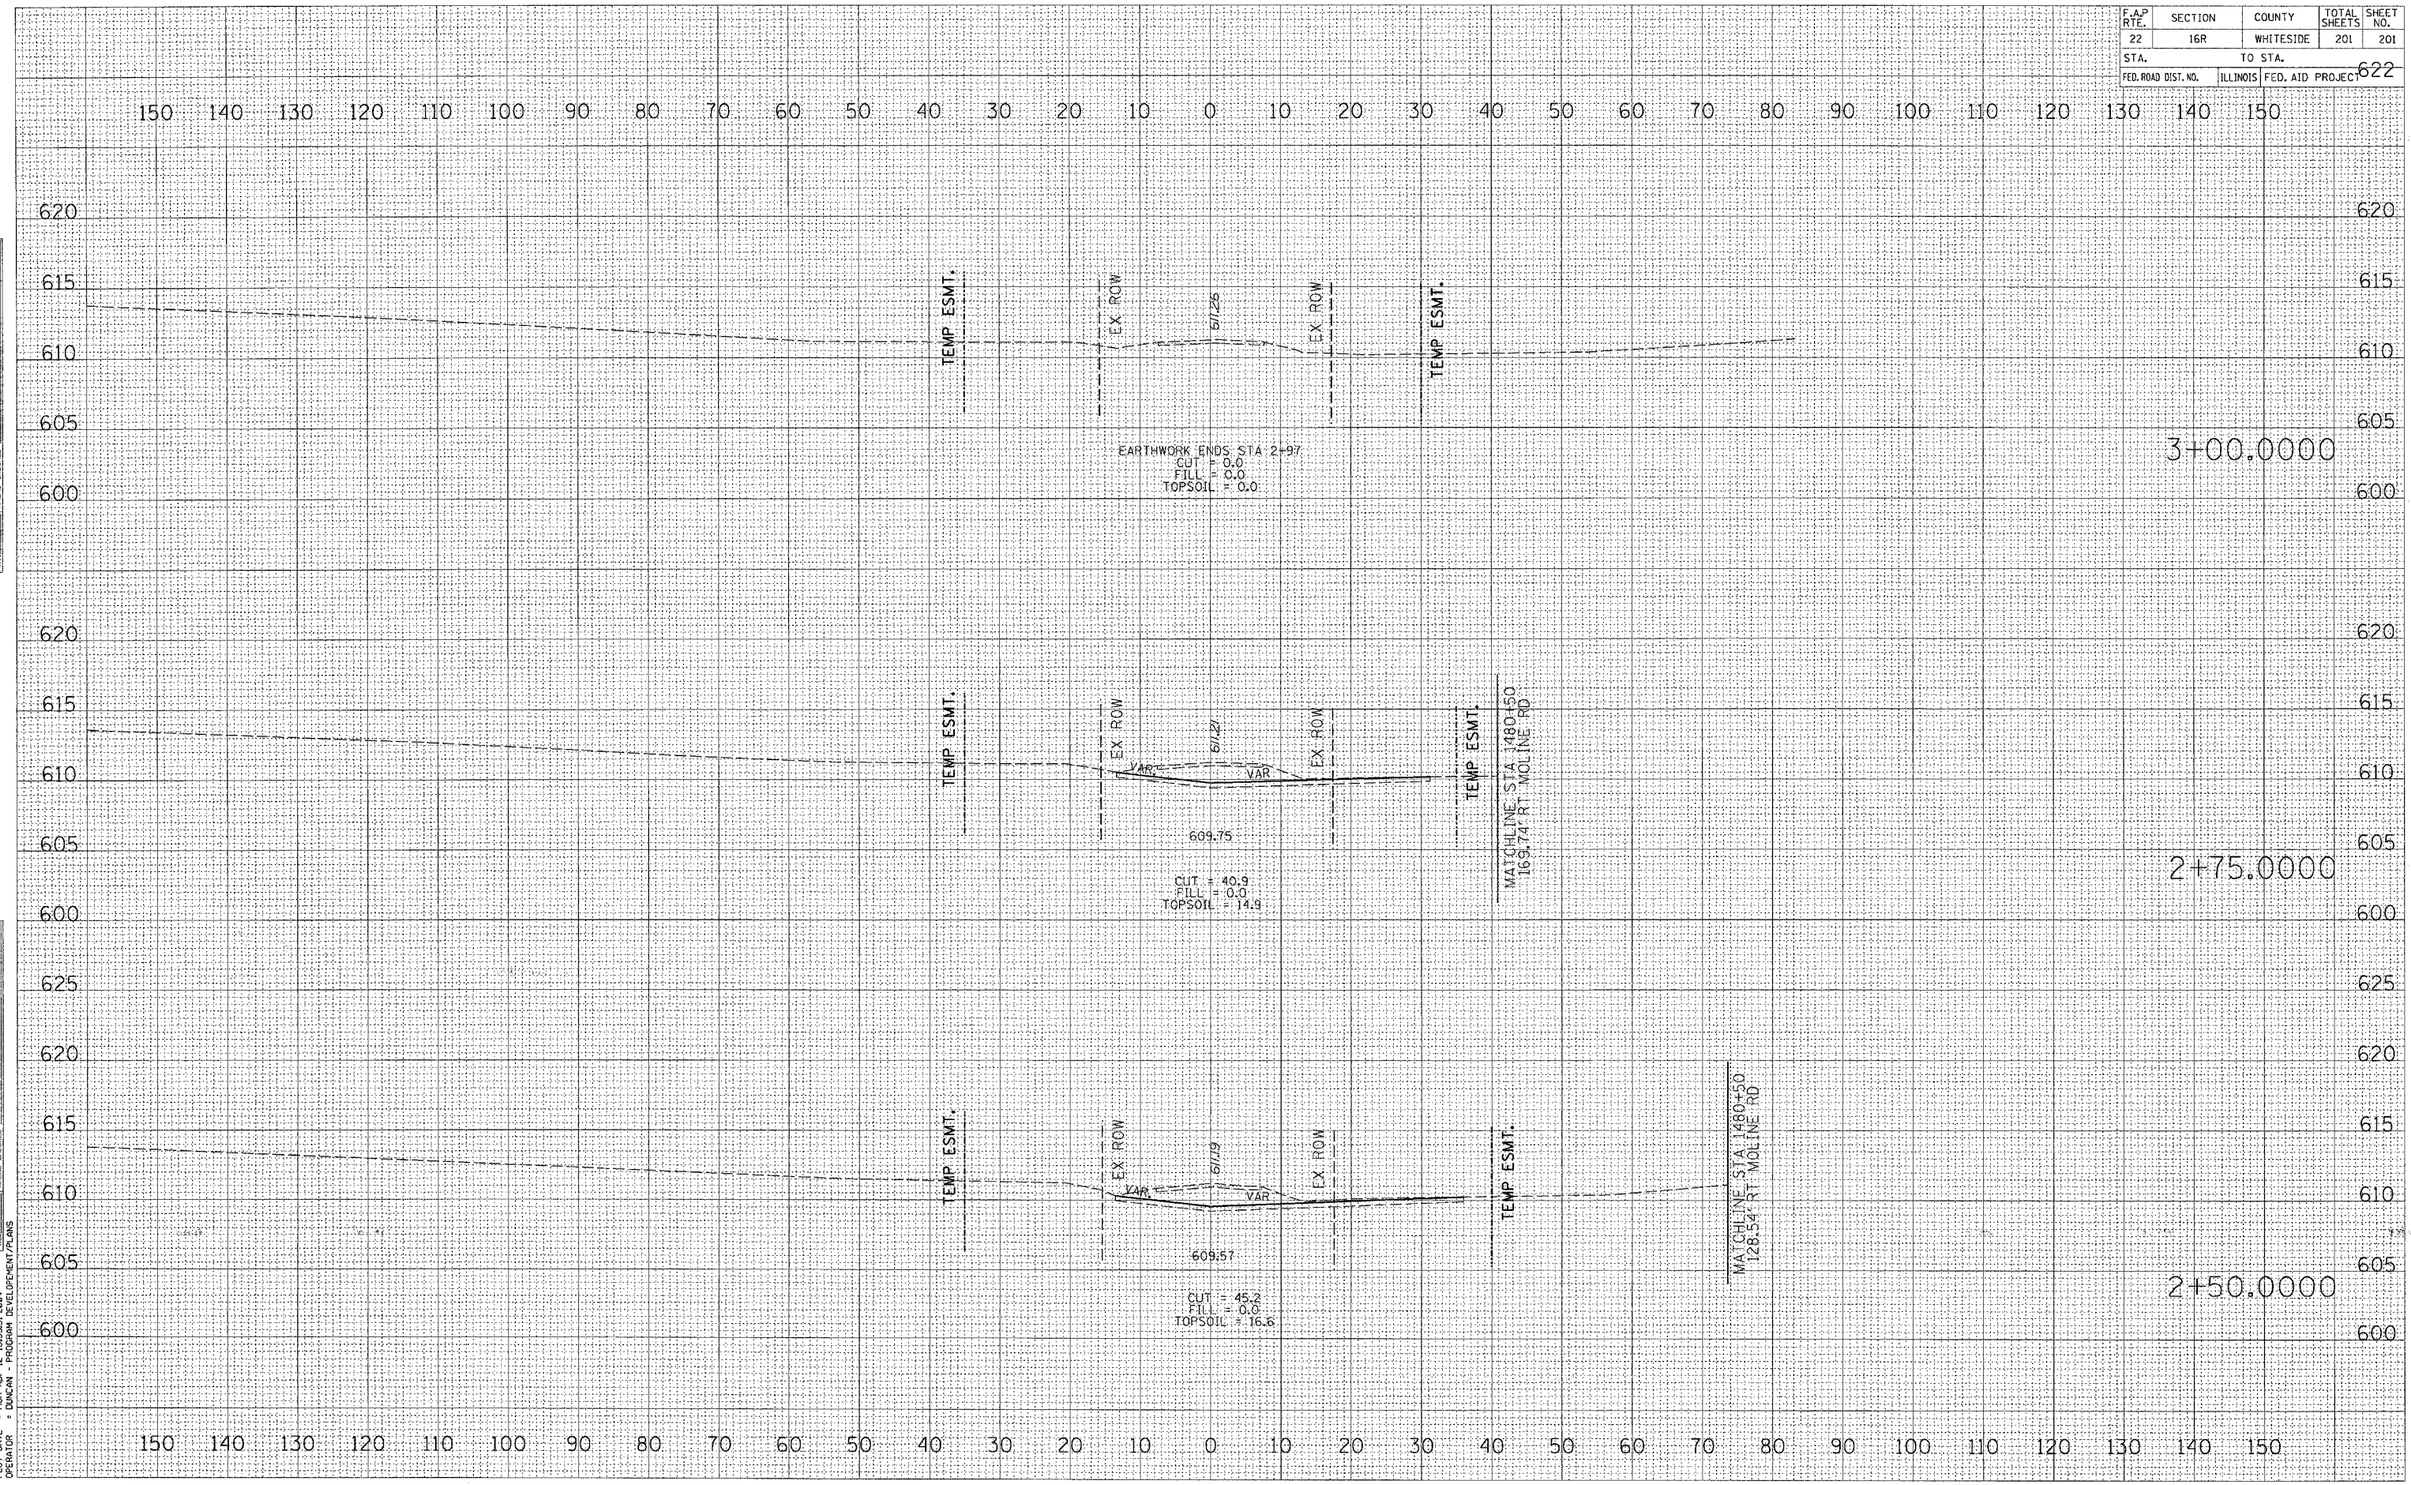

FILE NAME = c:\projects\p206997\d06997xs4.dgn
LEVELS = 1-63
PLOT SCALE = $102PLOTSCALE)
PLOT DATE = Mon Apr 12 13:53:31 2004
OPERATOR = DUNCAN - PROGRAM DEVELOPEMENT/PLANS

MOHAWK ROAD