F.A.P RTE.	SECTION	COUNTY	TOTAL SHEETS	SHEET NO.
653	105BR-2	PUTNAM		12
STA. 419+00	TO STA.423+00			
FED. ROAD DIST. NO.	ILLINOIS	FED. AID PROJECT		

CONTRACT NO. 66284

CENTERLINE TIE

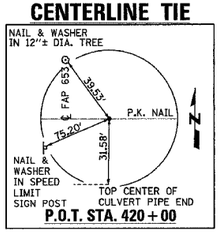

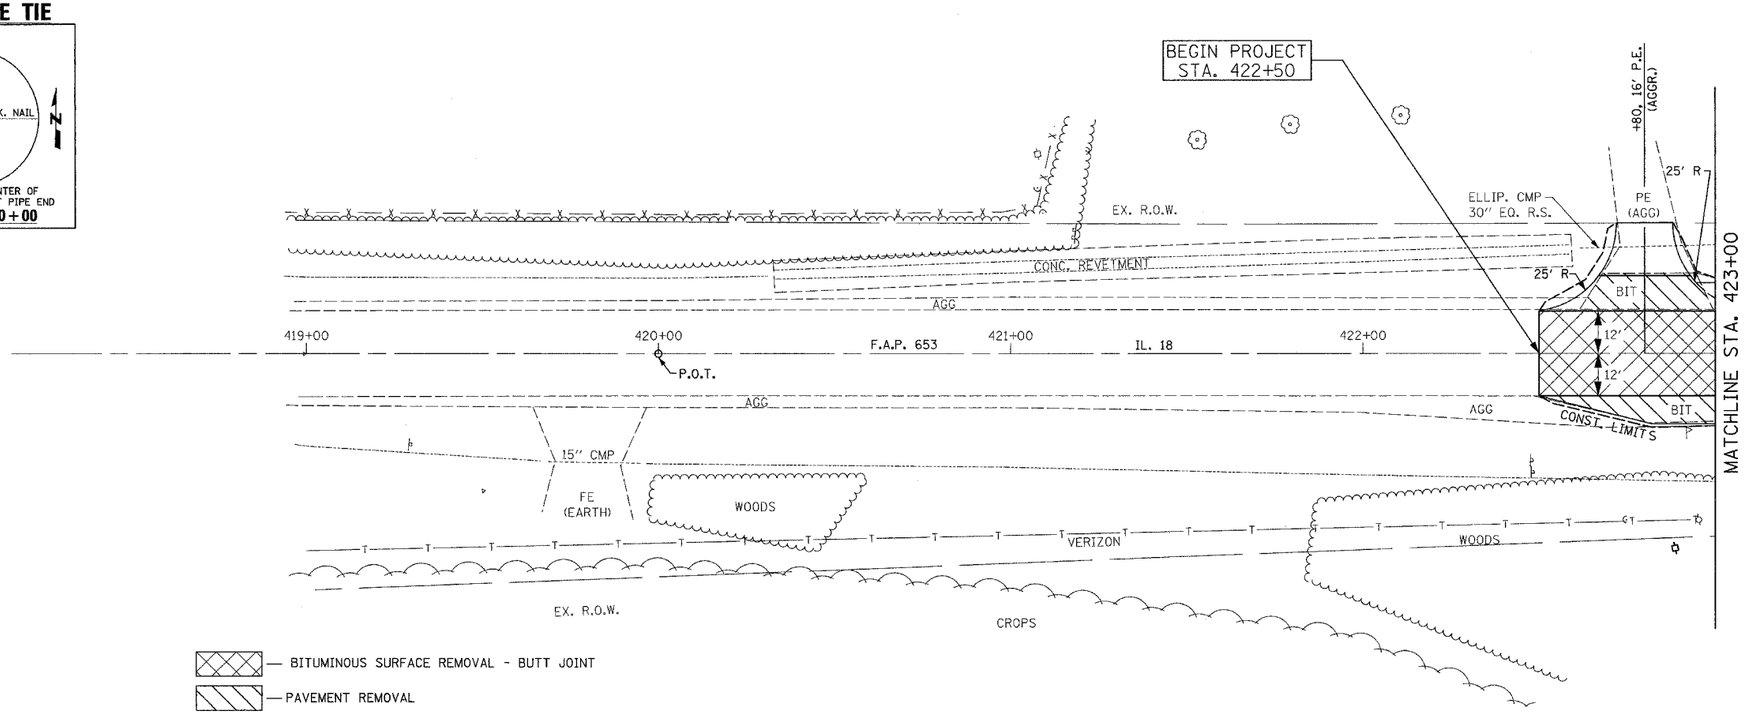

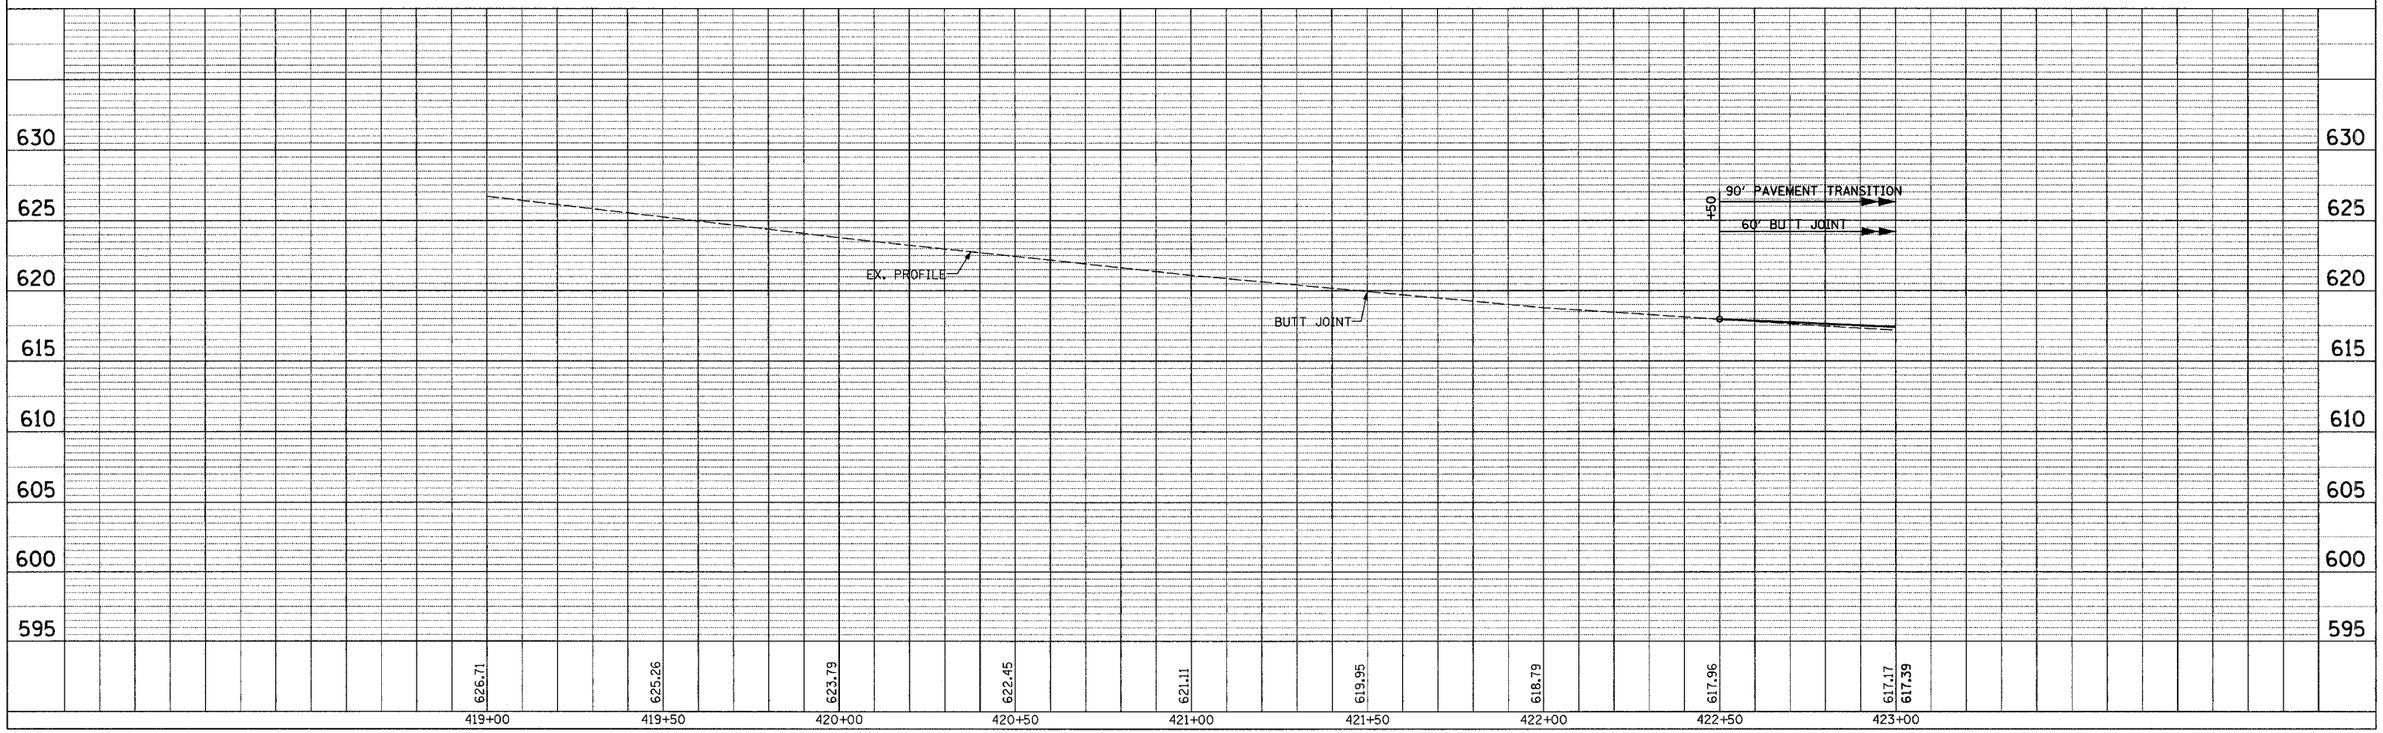

STA. 419+00 TO STA. 423+00 (IL. 18)

PLAN — SURVEYED / PLOTTED / ALIGNMENT CHECKED / RT OF WAY CHECKED / CADD FILE NAME — NOTE BOOK NO. — BY — DATE

PROFILE — SURVEYED / PLOTTED / GRADES CHECKED / B.M. NO ED / STRUCTURE NOTATNS CHKD — NOTE BOOK NO. — BY — DATE

...\118\GEOPAK\IL18pkg.dgn 06/30/2004 09:40:04 AM