F.A.P RTE.	SECTION	COUNTY	TOTAL SHEETS	SHEET NO.
653	105BR-2	PUTNAM		14
STA. 429+00		TO STA.432+00		
FED. ROAD DIST. NO.	ILLINOIS	FED. AID PROJECT		

CONTRACT NO. 66284

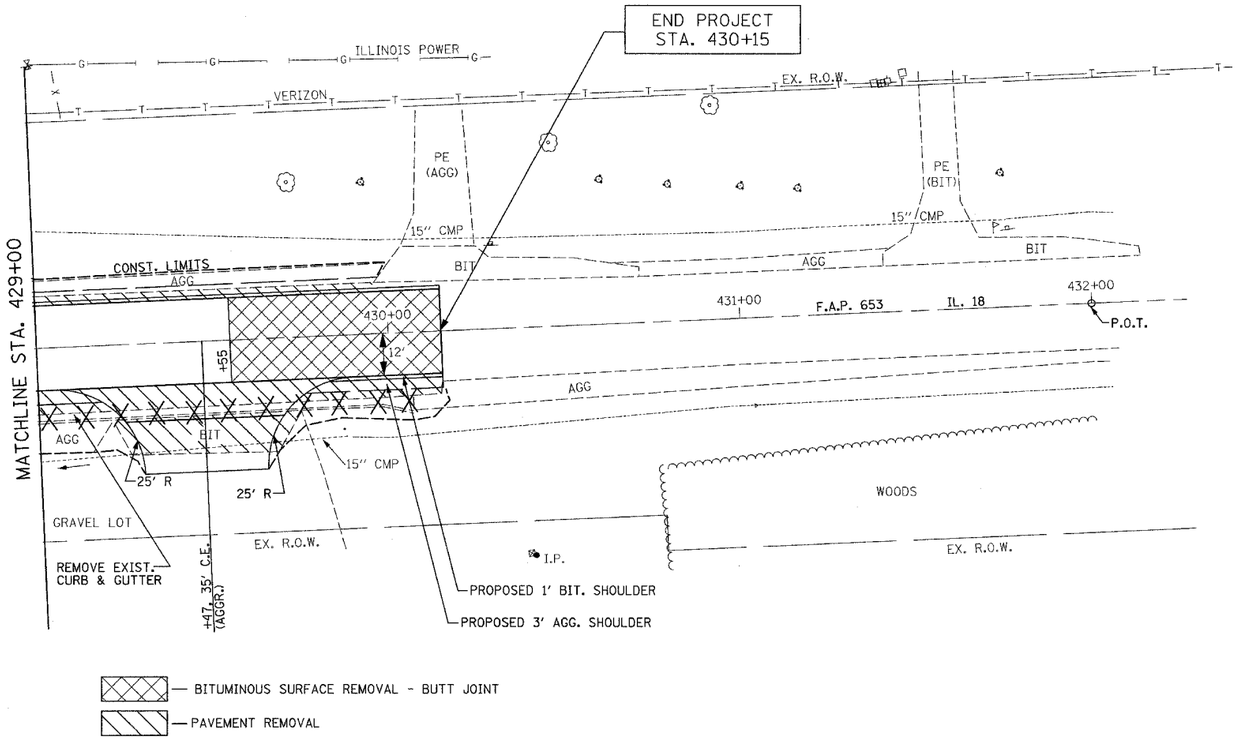

CENTERLINE TIE

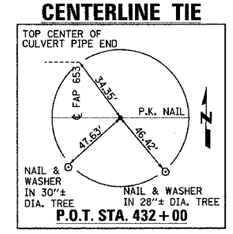

20 0 20 40
SCALE IN FEET

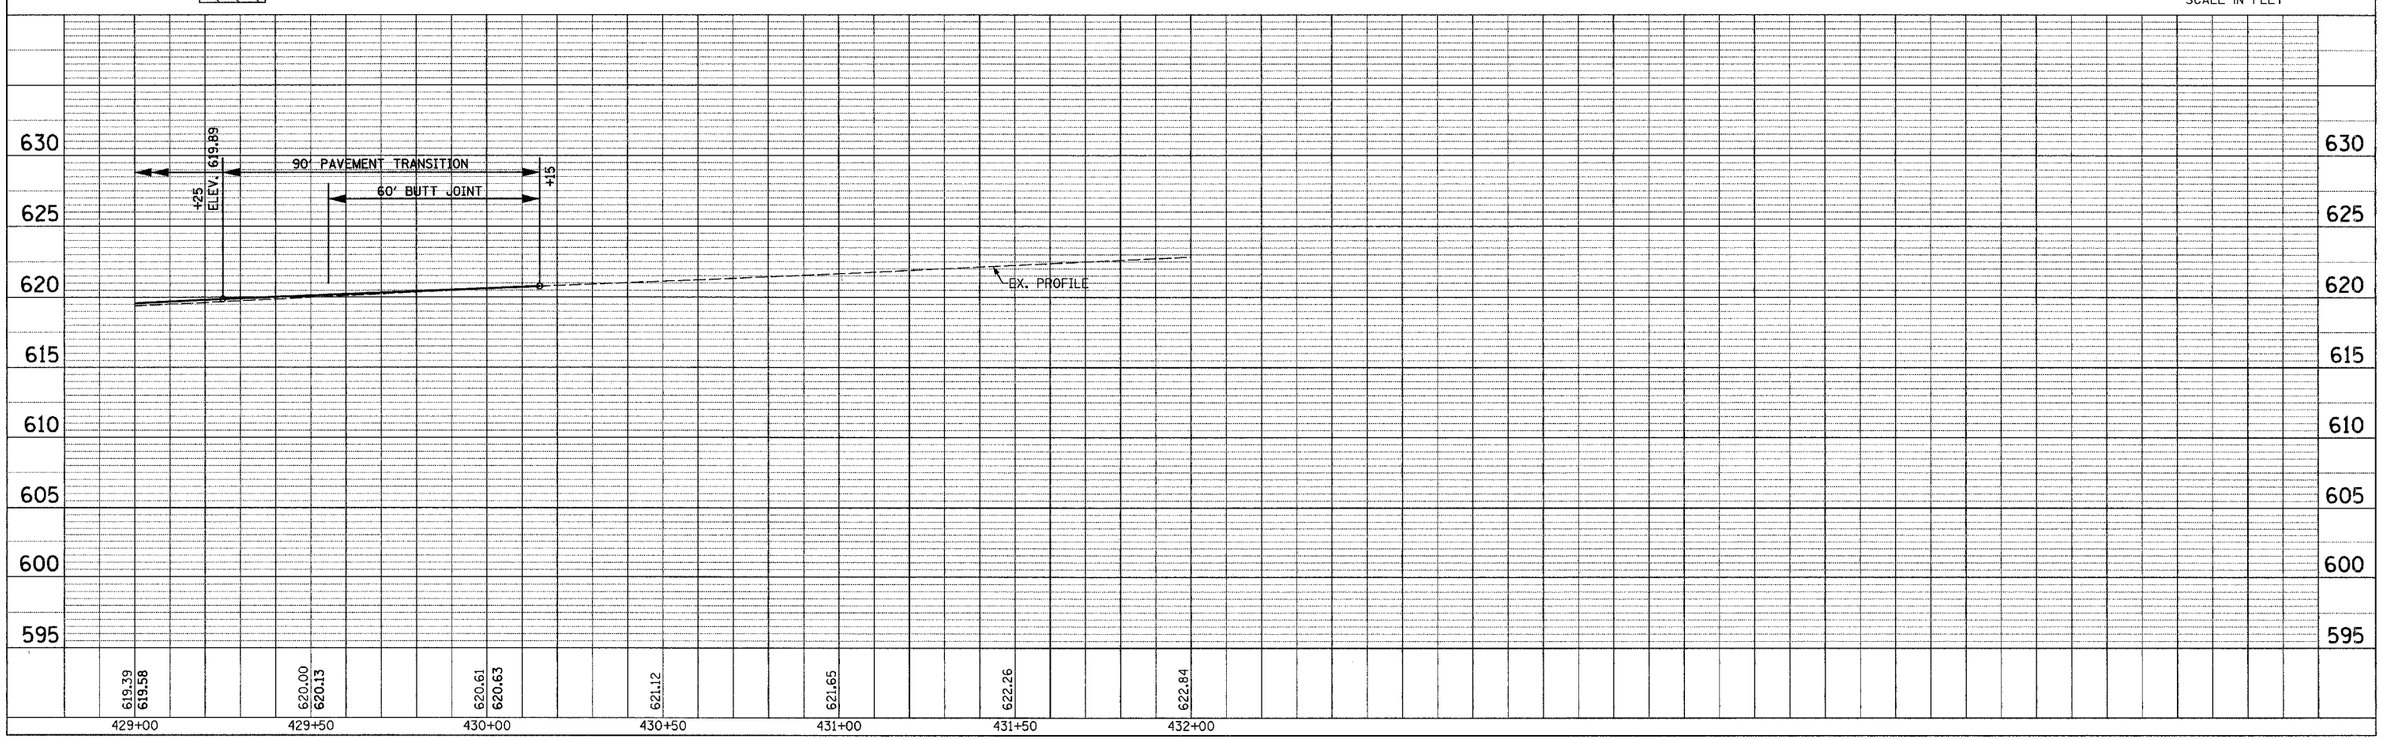

STA. 429+00 TO STA. 432+00 (IL. 18)

PLAN: SURVEYED / PLOTTED / ALIGNMENT CHECKED / RT. OF WAY CHECKED / CADD FILE NAME / NOTE BOOK NO. / BY / DATE

PROFILE: SURVEYED / PLOTTED / GRADES CHECKED / B.M. NOTED / STRUCTURE NOTATNS CHKD / NOTE BOOK NO. / BY / DATE

...\1118\GEOPAK\IL18p&p.dgn 06/30/2004 09:43:23 AM