F.A.P. RTE.	SECTION	COUNTY	TOTAL SHEETS	SHEET NO.
653	105BR-2	PUTNAM		19
STA.		TO STA.		
FED. ROAD DIST. NO.	ILLINOIS	FED. AID PROJECT		

CONTRACT NO. 66284

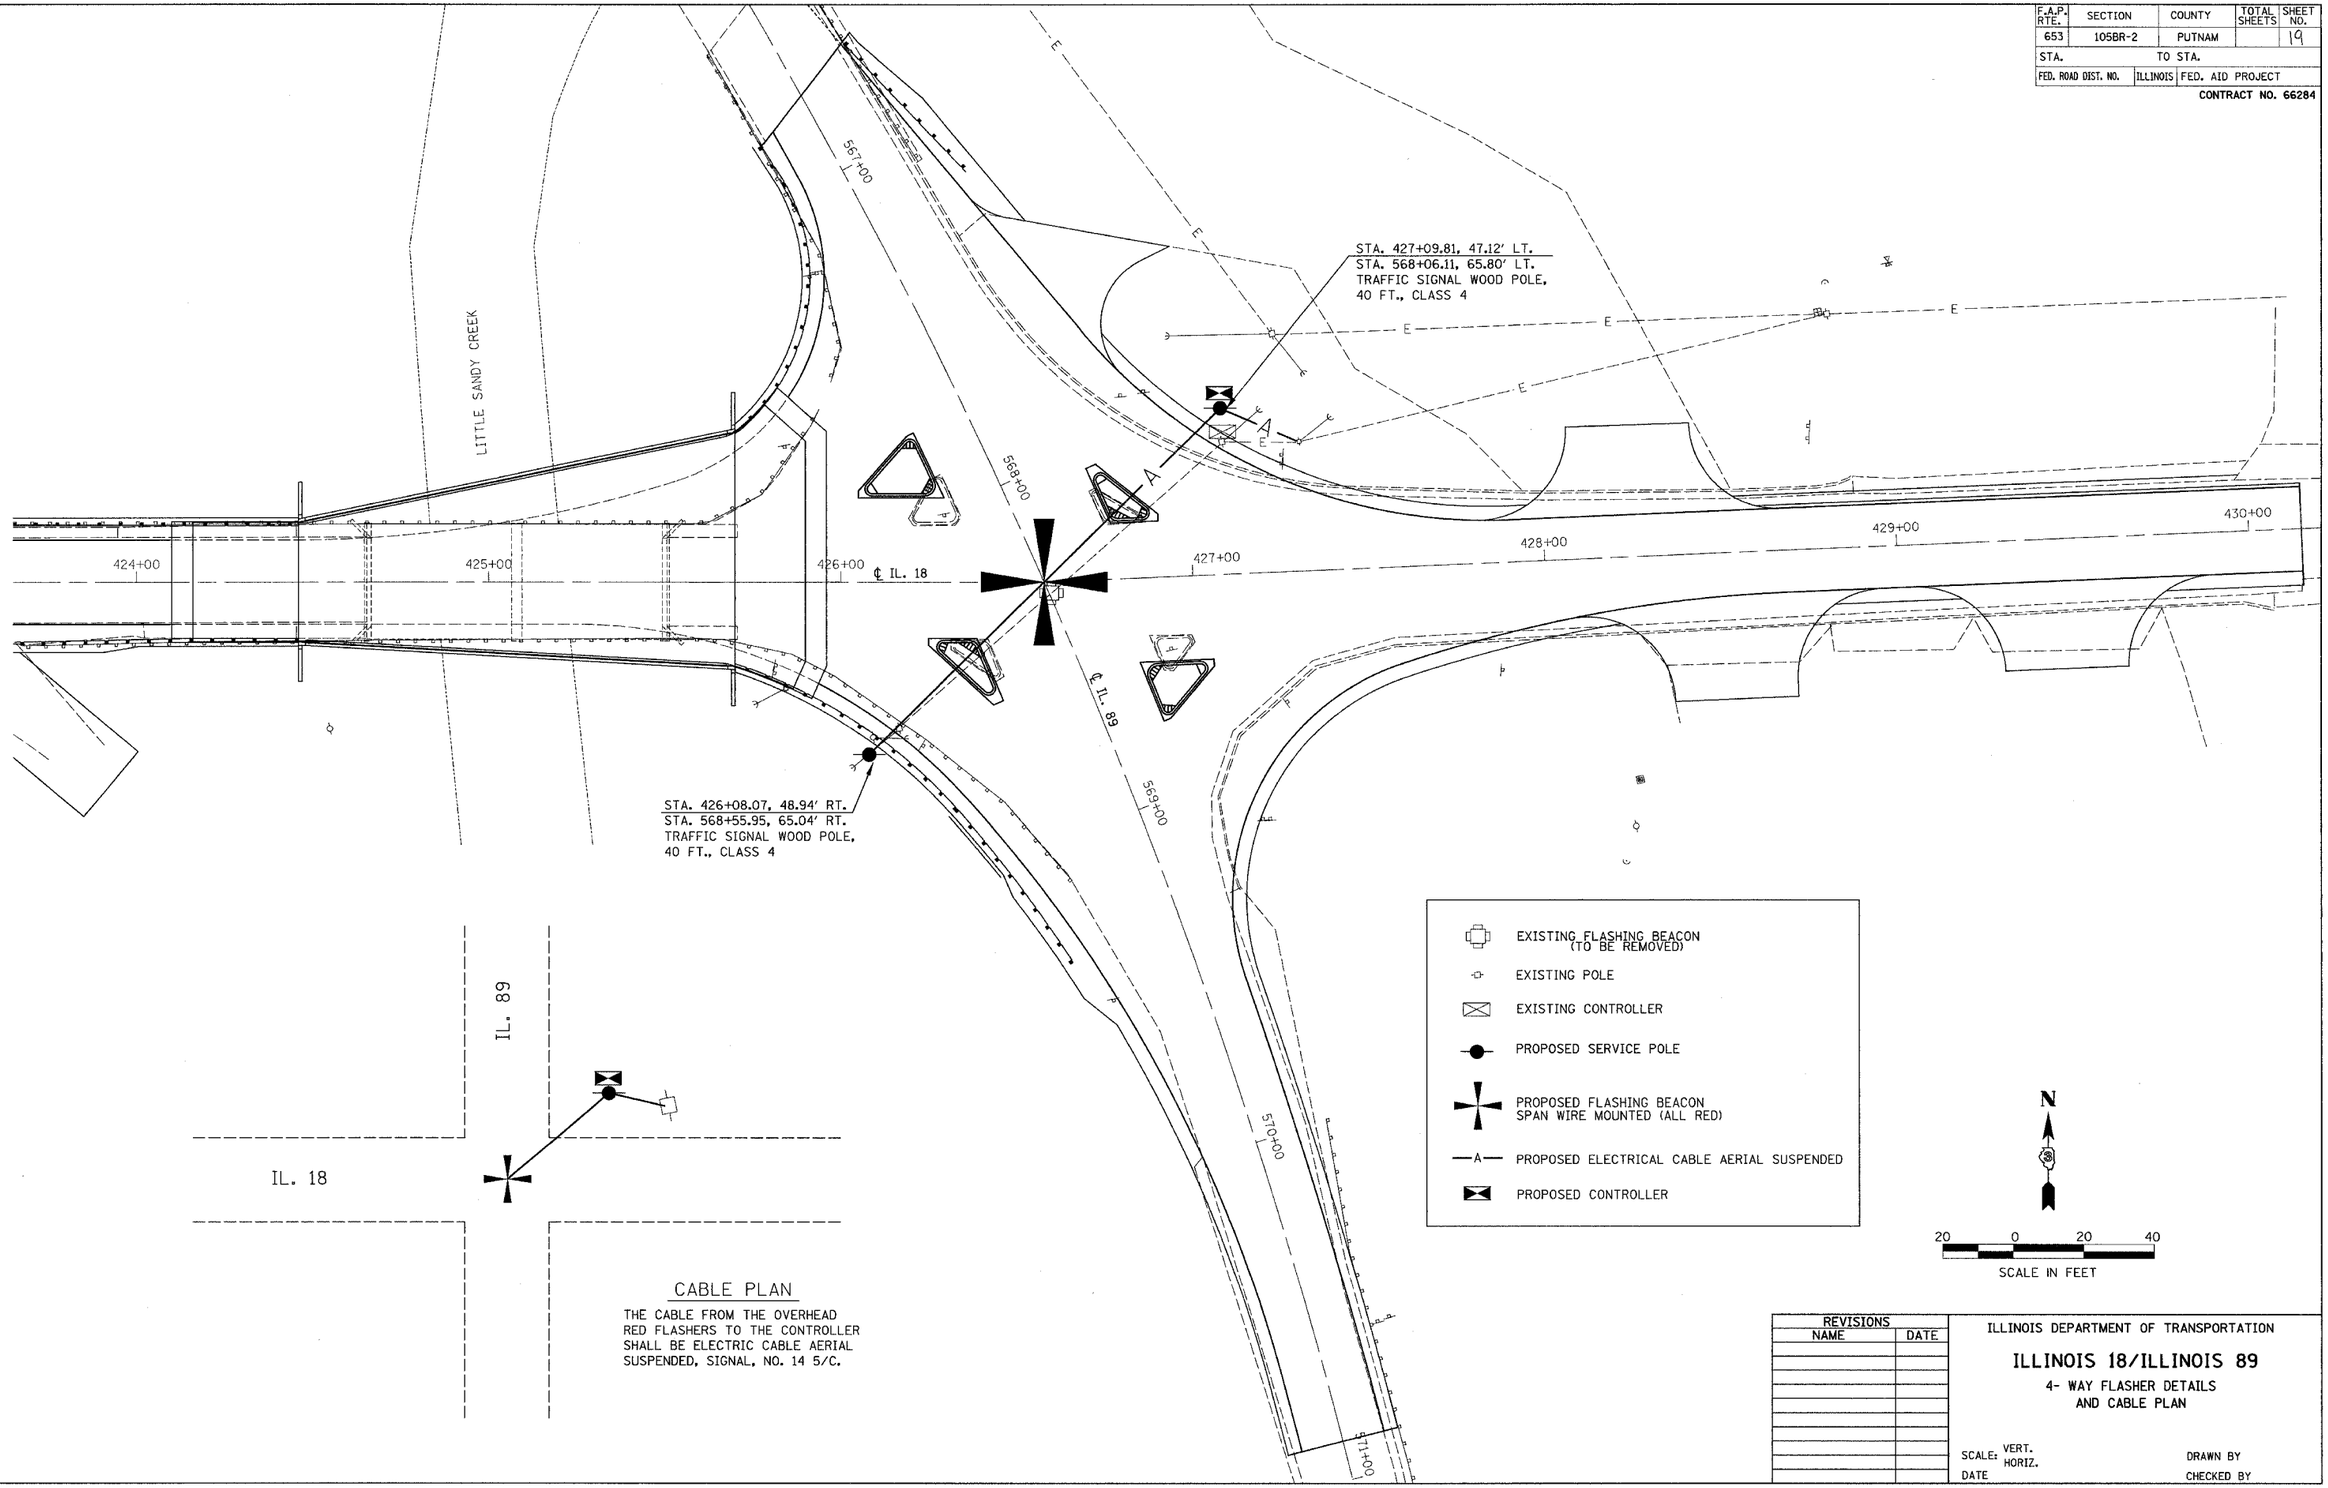

CABLE PLAN

THE CABLE FROM THE OVERHEAD RED FLASHERS TO THE CONTROLLER SHALL BE ELECTRIC CABLE AERIAL SUSPENDED, SIGNAL, NO. 14 5/C.

REVISIONS	
NAME	DATE

ILLINOIS DEPARTMENT OF TRANSPORTATION

ILLINOIS 18/ILLINOIS 89

4- WAY FLASHER DETAILS AND CABLE PLAN

SCALE: VERT. HORIZ.

DATE

DRAWN BY

CHECKED BY

...\118\GEOPAK\flasher.dgn 06/30/2004 10:35:53 AM