ROUTE NO.	SECTION	COUNTY	TOTAL SHEETS	SHEET NO.
89	*	MARSHALL PUTNAM	59	40
FED. ROAD DIST. NO. 7		ILLINOIS	FED. AID PROJECT	

SHEET NO. 2
7 SHEETS
66284

*(122,123,124). W&RS, 122BR & 105BR-1

STATE OF ILLINOIS

[redacted]

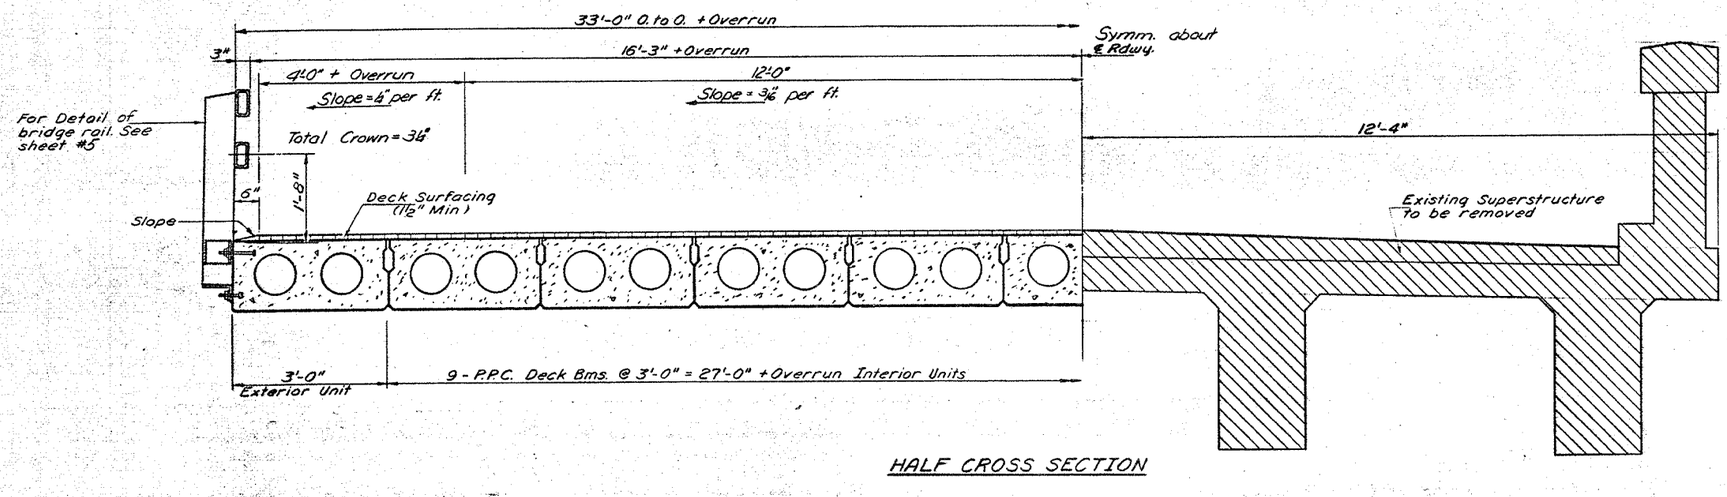

HALF CROSS SECTION

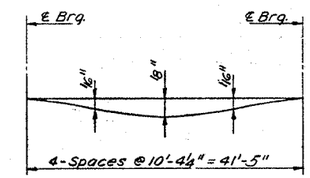

DEAD LOAD DEFLECTION
(INCLUDES WEIGHT OF HANDRAIL AND DECK SURFACING ONLY)

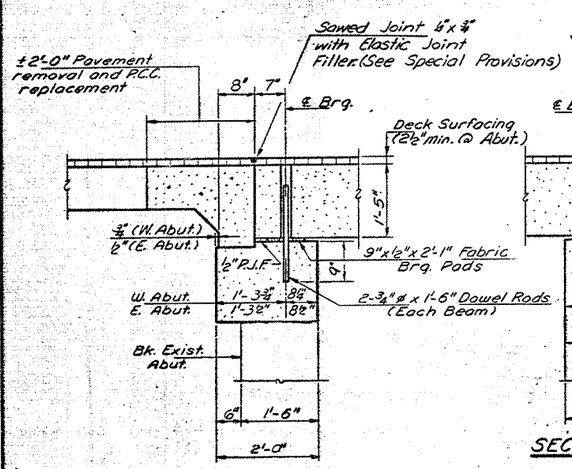

SECTION THRU ABUTMENT

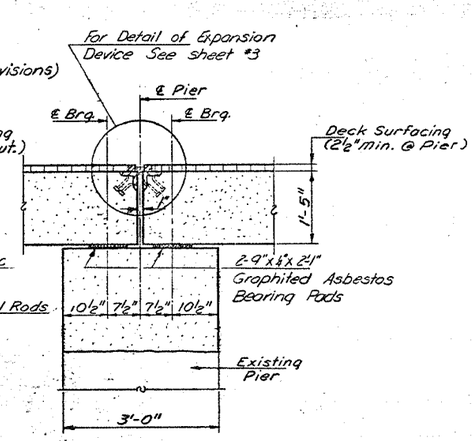

SECTION THRU PIER

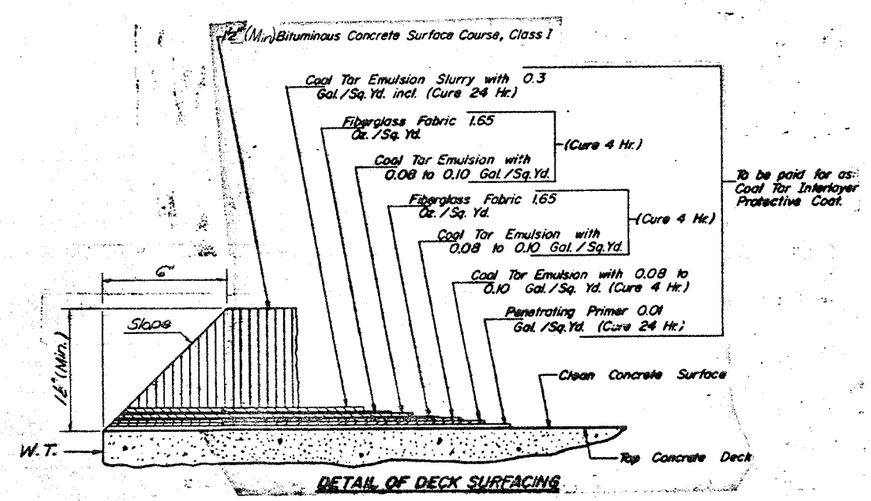

DETAIL OF DECK SURFACING

DESIGNED	Stanley S. Lin
CHECKED	Chi Tsen Chen
DRAWN:	G.M. Ritchie
CHECKED	S. L. C.T.C

JAN. 27 1971
EXAMINED [signature] CHIEF ENGINEER OF BRIDGE AND TRAFFIC STRUCTURES
PASSED [signature] ENGINEER OF DESIGN
APPROVED [signature] CHIEF HIGHWAY ENGINEER

SUPERSTRUCTUREL DETAILS
F.A. RT. 146 - SEC. 105BR-1
PUTNAM COUNTY
STA. 425+08.00

K&R CO. 10-1250