F.A.P RTE.	SECTION	COUNTY	TOTAL SHEETS	SHEET NO.
653	105-BR-2	PUTNAM		48
STA.		TO STA.		
FED. ROAD DIST. NO.	ILLINOIS	FED. AID PROJECT		

CONTRACT NO. 66284

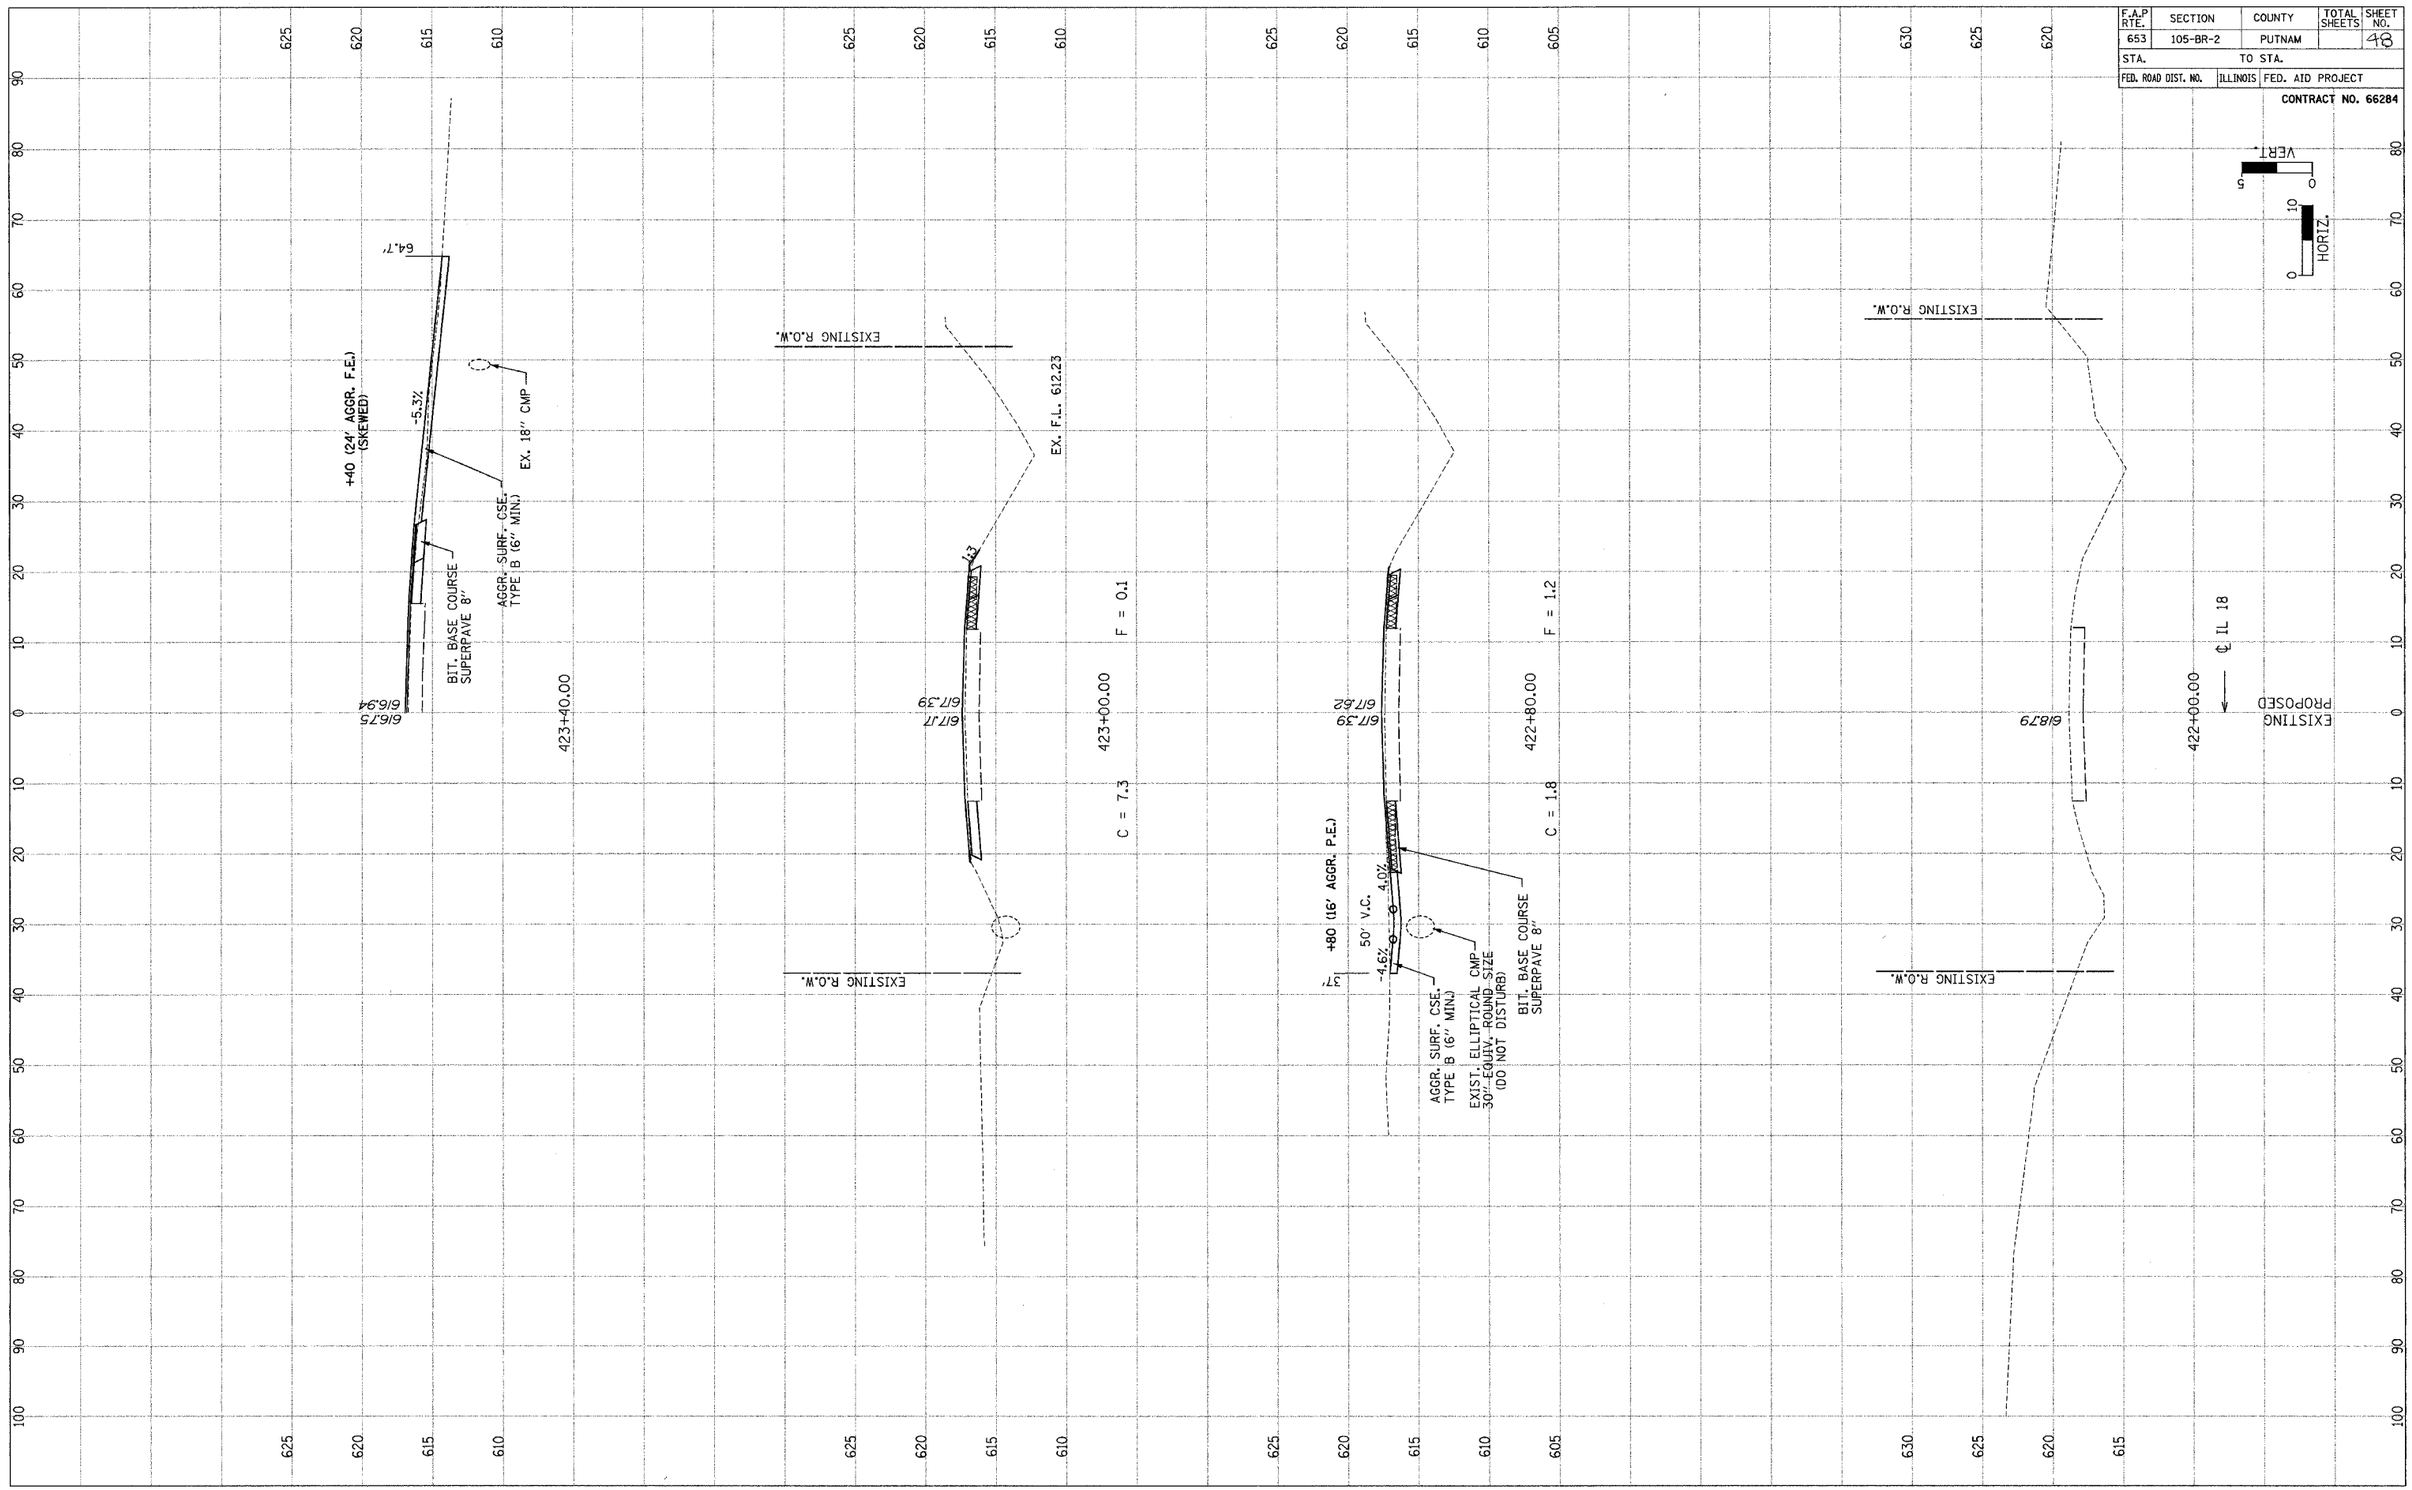

F.A.P. 653 (IL 18)

...\i118\GEOPAK\xsect-i118-sh.dgn 06/30/2004 11:23:54 AM