F.A.P RTE.	SECTION	COUNTY	TOTAL SHEETS	SHEET NO.
653	105-BR-2	PUTNAM		52
STA.		TO STA.		
FED. ROAD DIST. NO.	ILLINOIS	FED. AID PROJECT		

CONTRACT NO. 66284

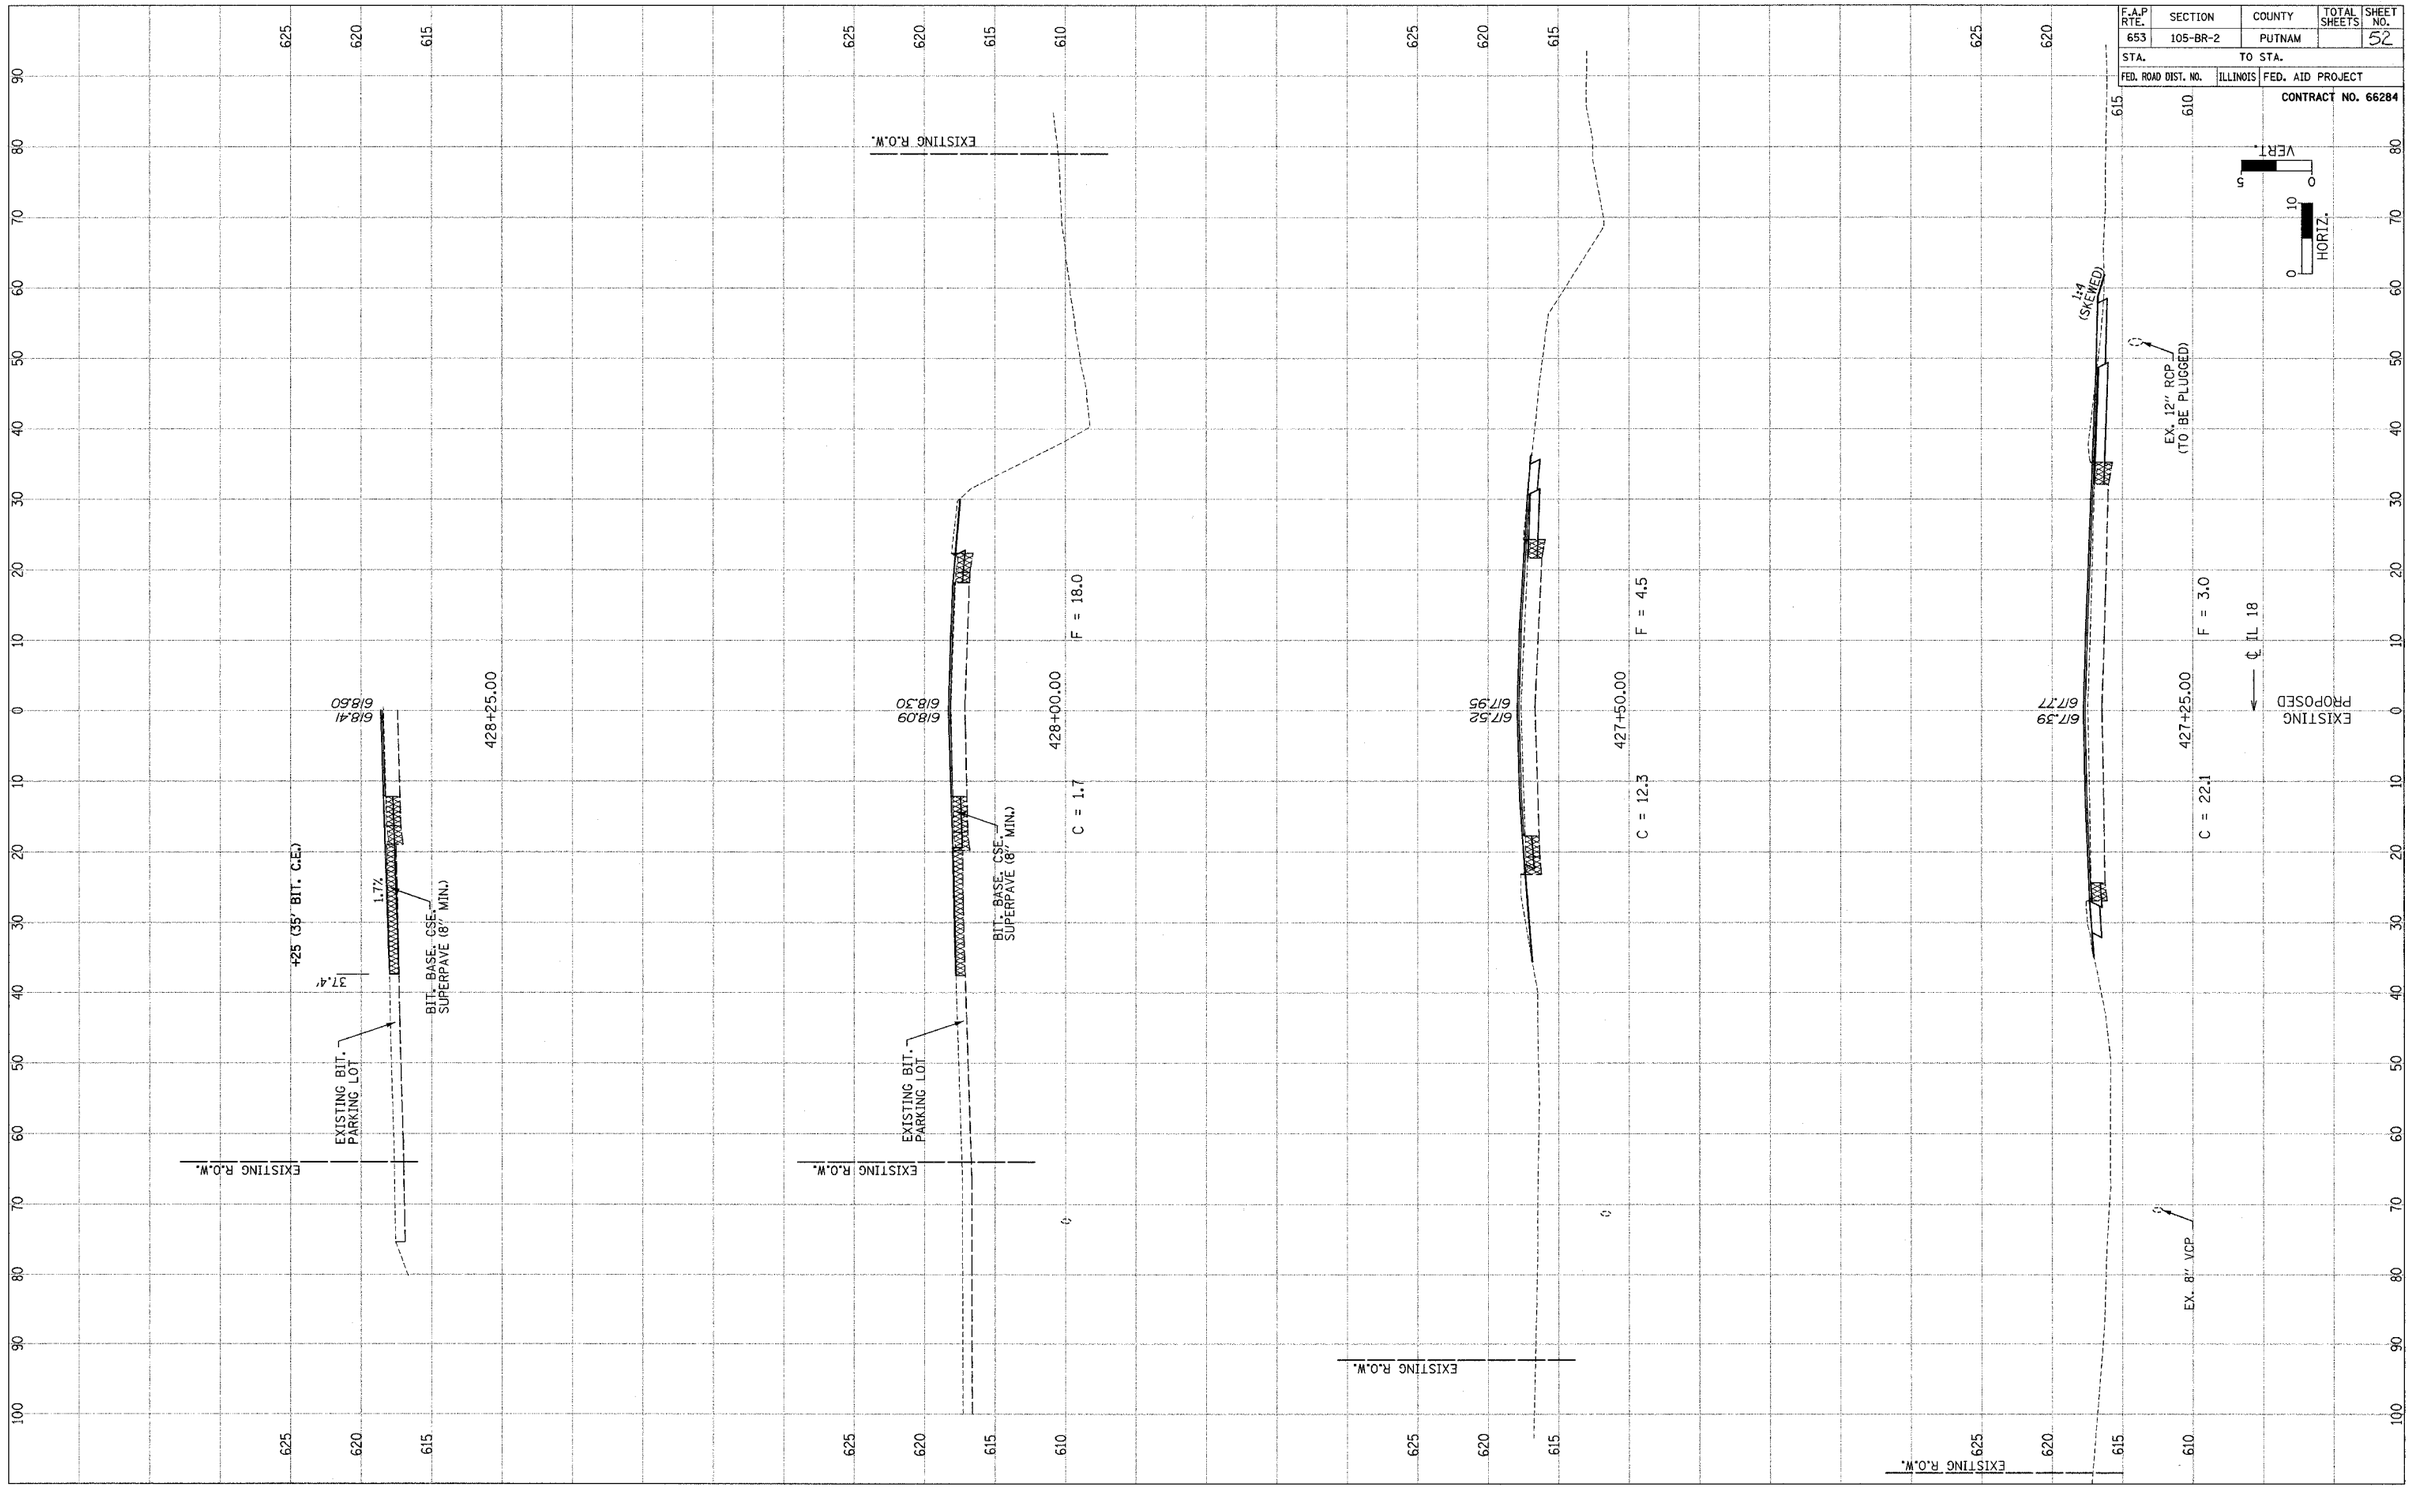

FINAL SURVEY
SURVEYED
PLOTTED
TEMPLATE
AREAS
AREAS CHECKED
NOTE BOOK
NO.

ORIGINAL SURVEY
SURVEYED
PLOTTED
TEMPLATE
AREAS
AREAS CHECKED
NOTE BOOK
NO.

...\1118\GEOPAK\sect-1118-sh.dgn 06/30/2004 12:54:33 PM