F.A.P RTE.	SECTION	COUNTY	TOTAL SHEETS	SHEET NO.
653	105-BR-2	PUTNAM		57
STA.		TO STA.		
FED. ROAD DIST. NO.	ILLINOIS	FED. AID PROJECT		

CONTRACT NO. 66284

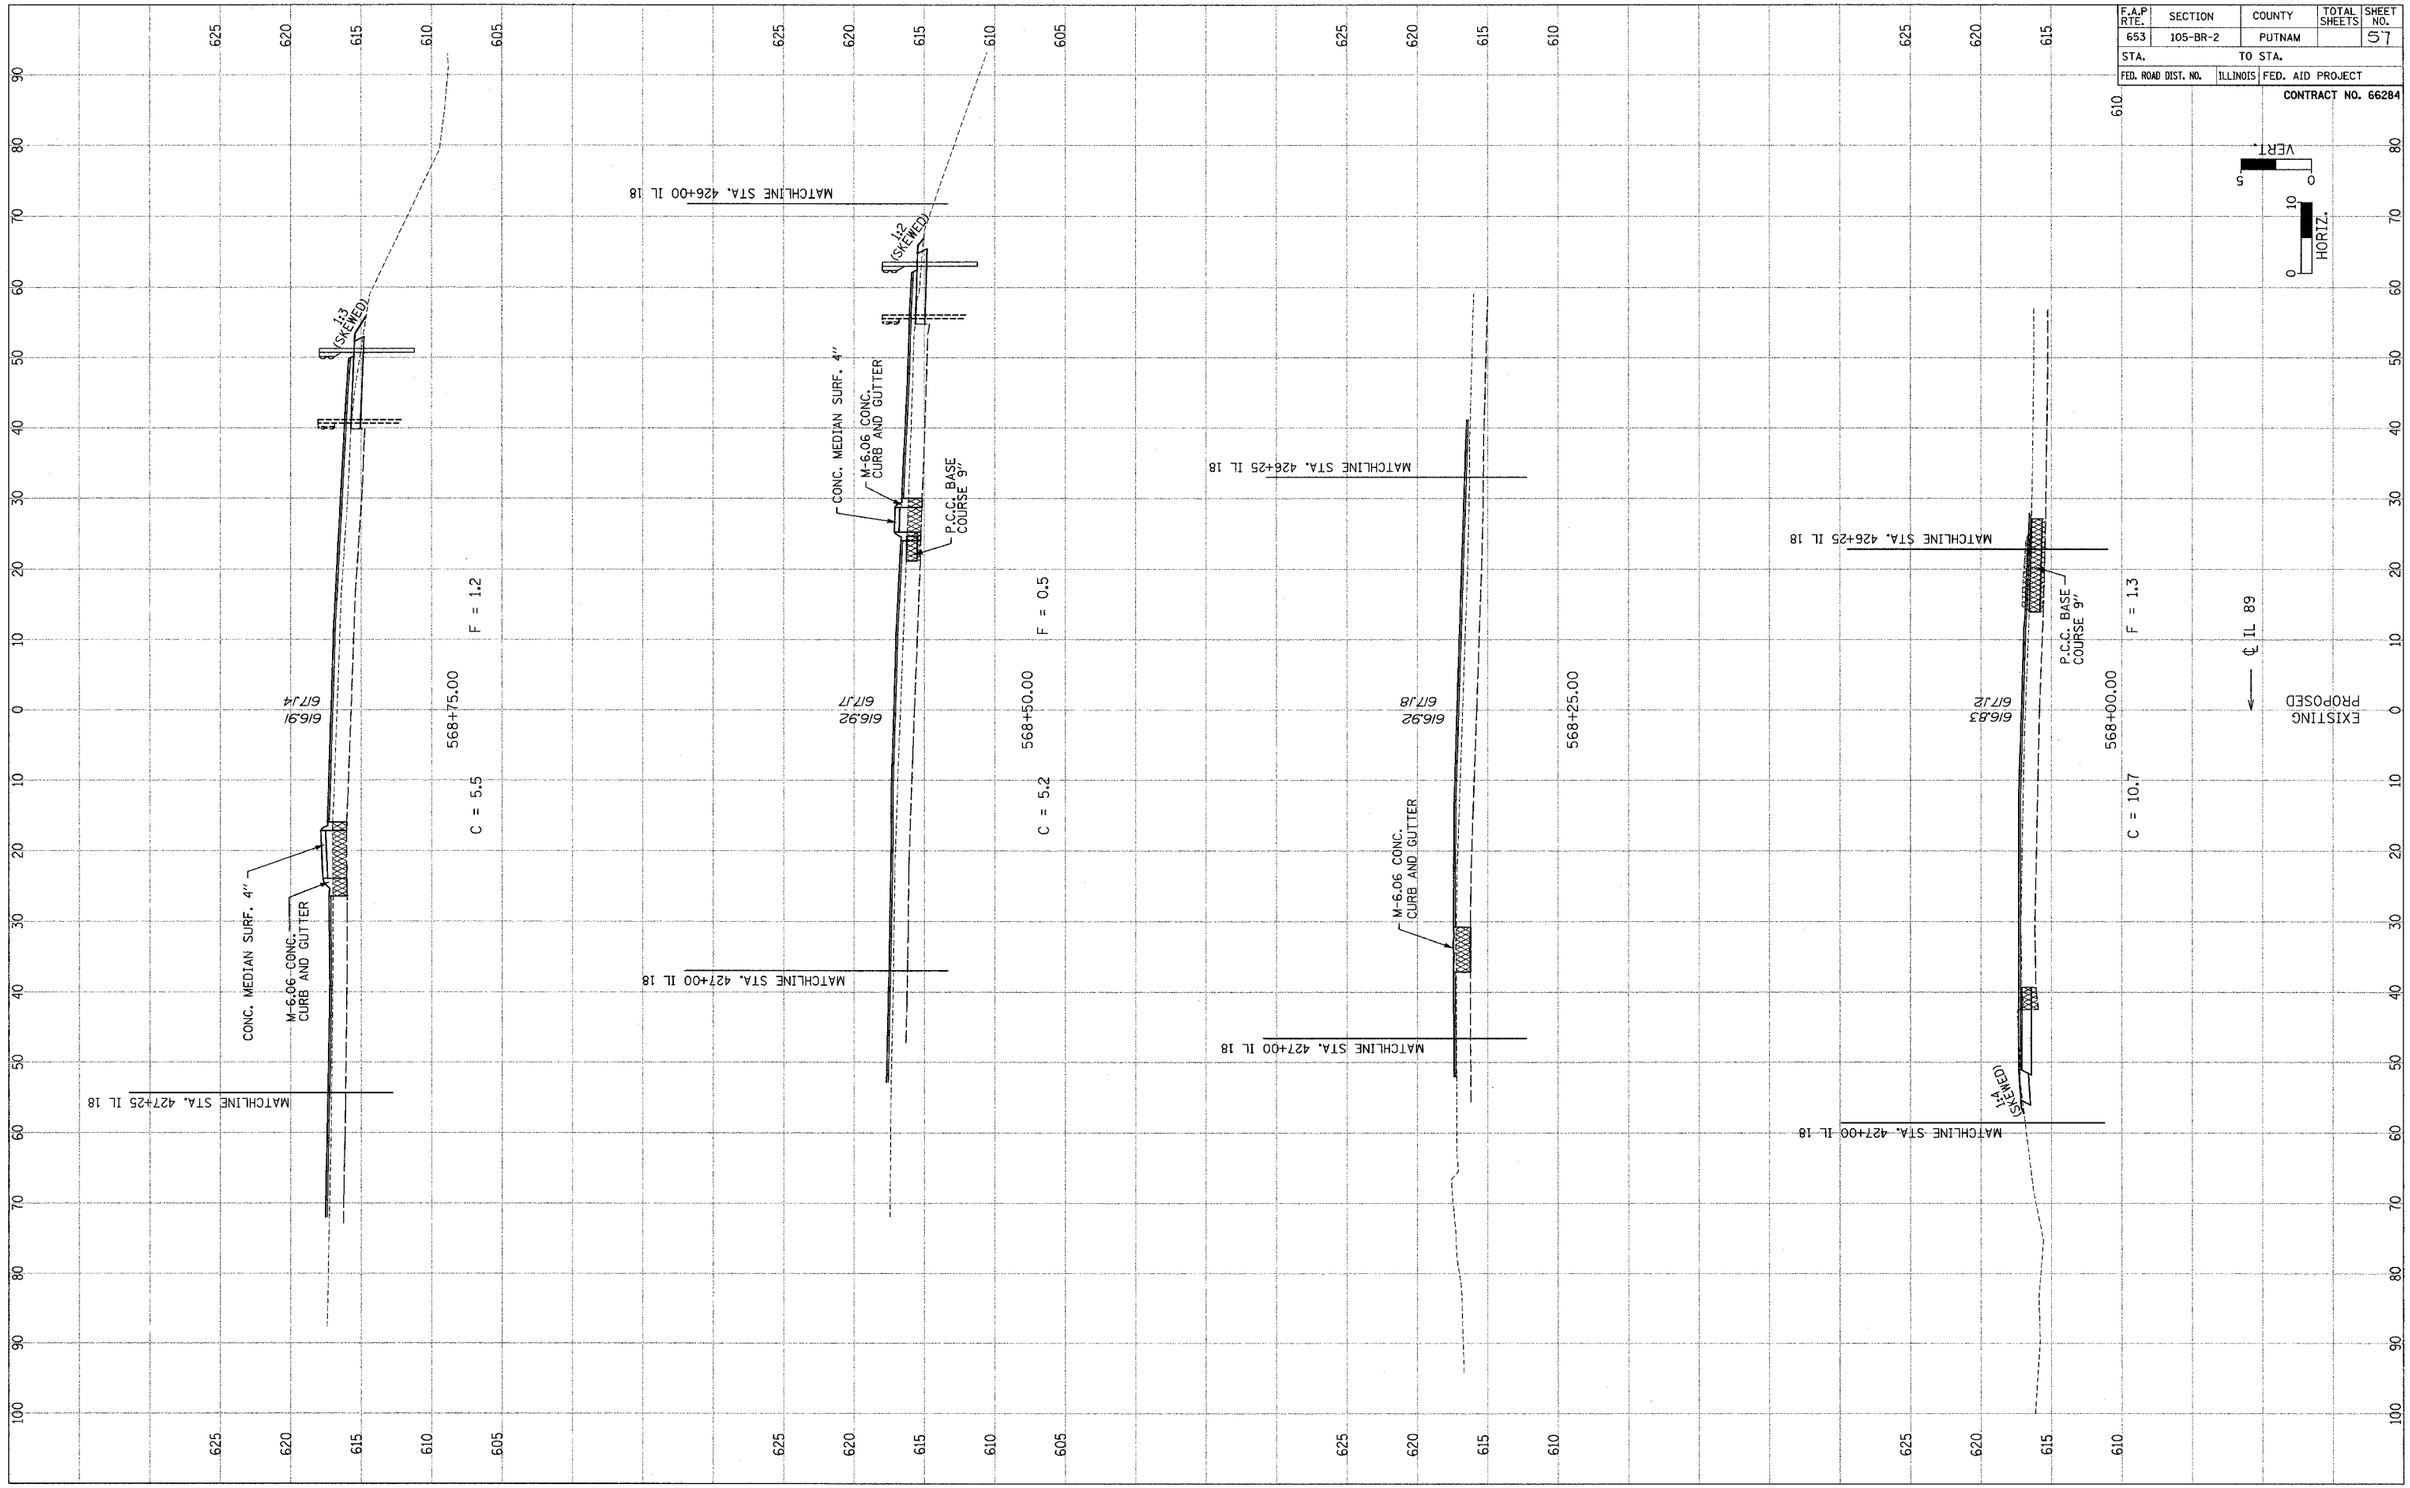

FINAL SURVEY
NOTE BOOK NO.
SURVEYED
PLOTTED
TEMPLATE
AREAS
AREAS CHECKED
DATE

ORIGINAL SURVEY
NOTE BOOK NO.
SURVEYED
PLOTTED
TEMPLATE
AREAS
AREAS CHECKED
DATE

..\1118\GEOPAK\xsect-1189-sh.dgn 06/30/2004 01:24:33 PM