F.A.P RTE.	SECTION	COUNTY	TOTAL SHEETS	SHEET NO.
653	105-BR-2	PUTNAM		58
STA.	TO STA.			
FED. ROAD DIST. NO.	ILLINOIS	FED. AID PROJECT		

CONTRACT NO. 66284

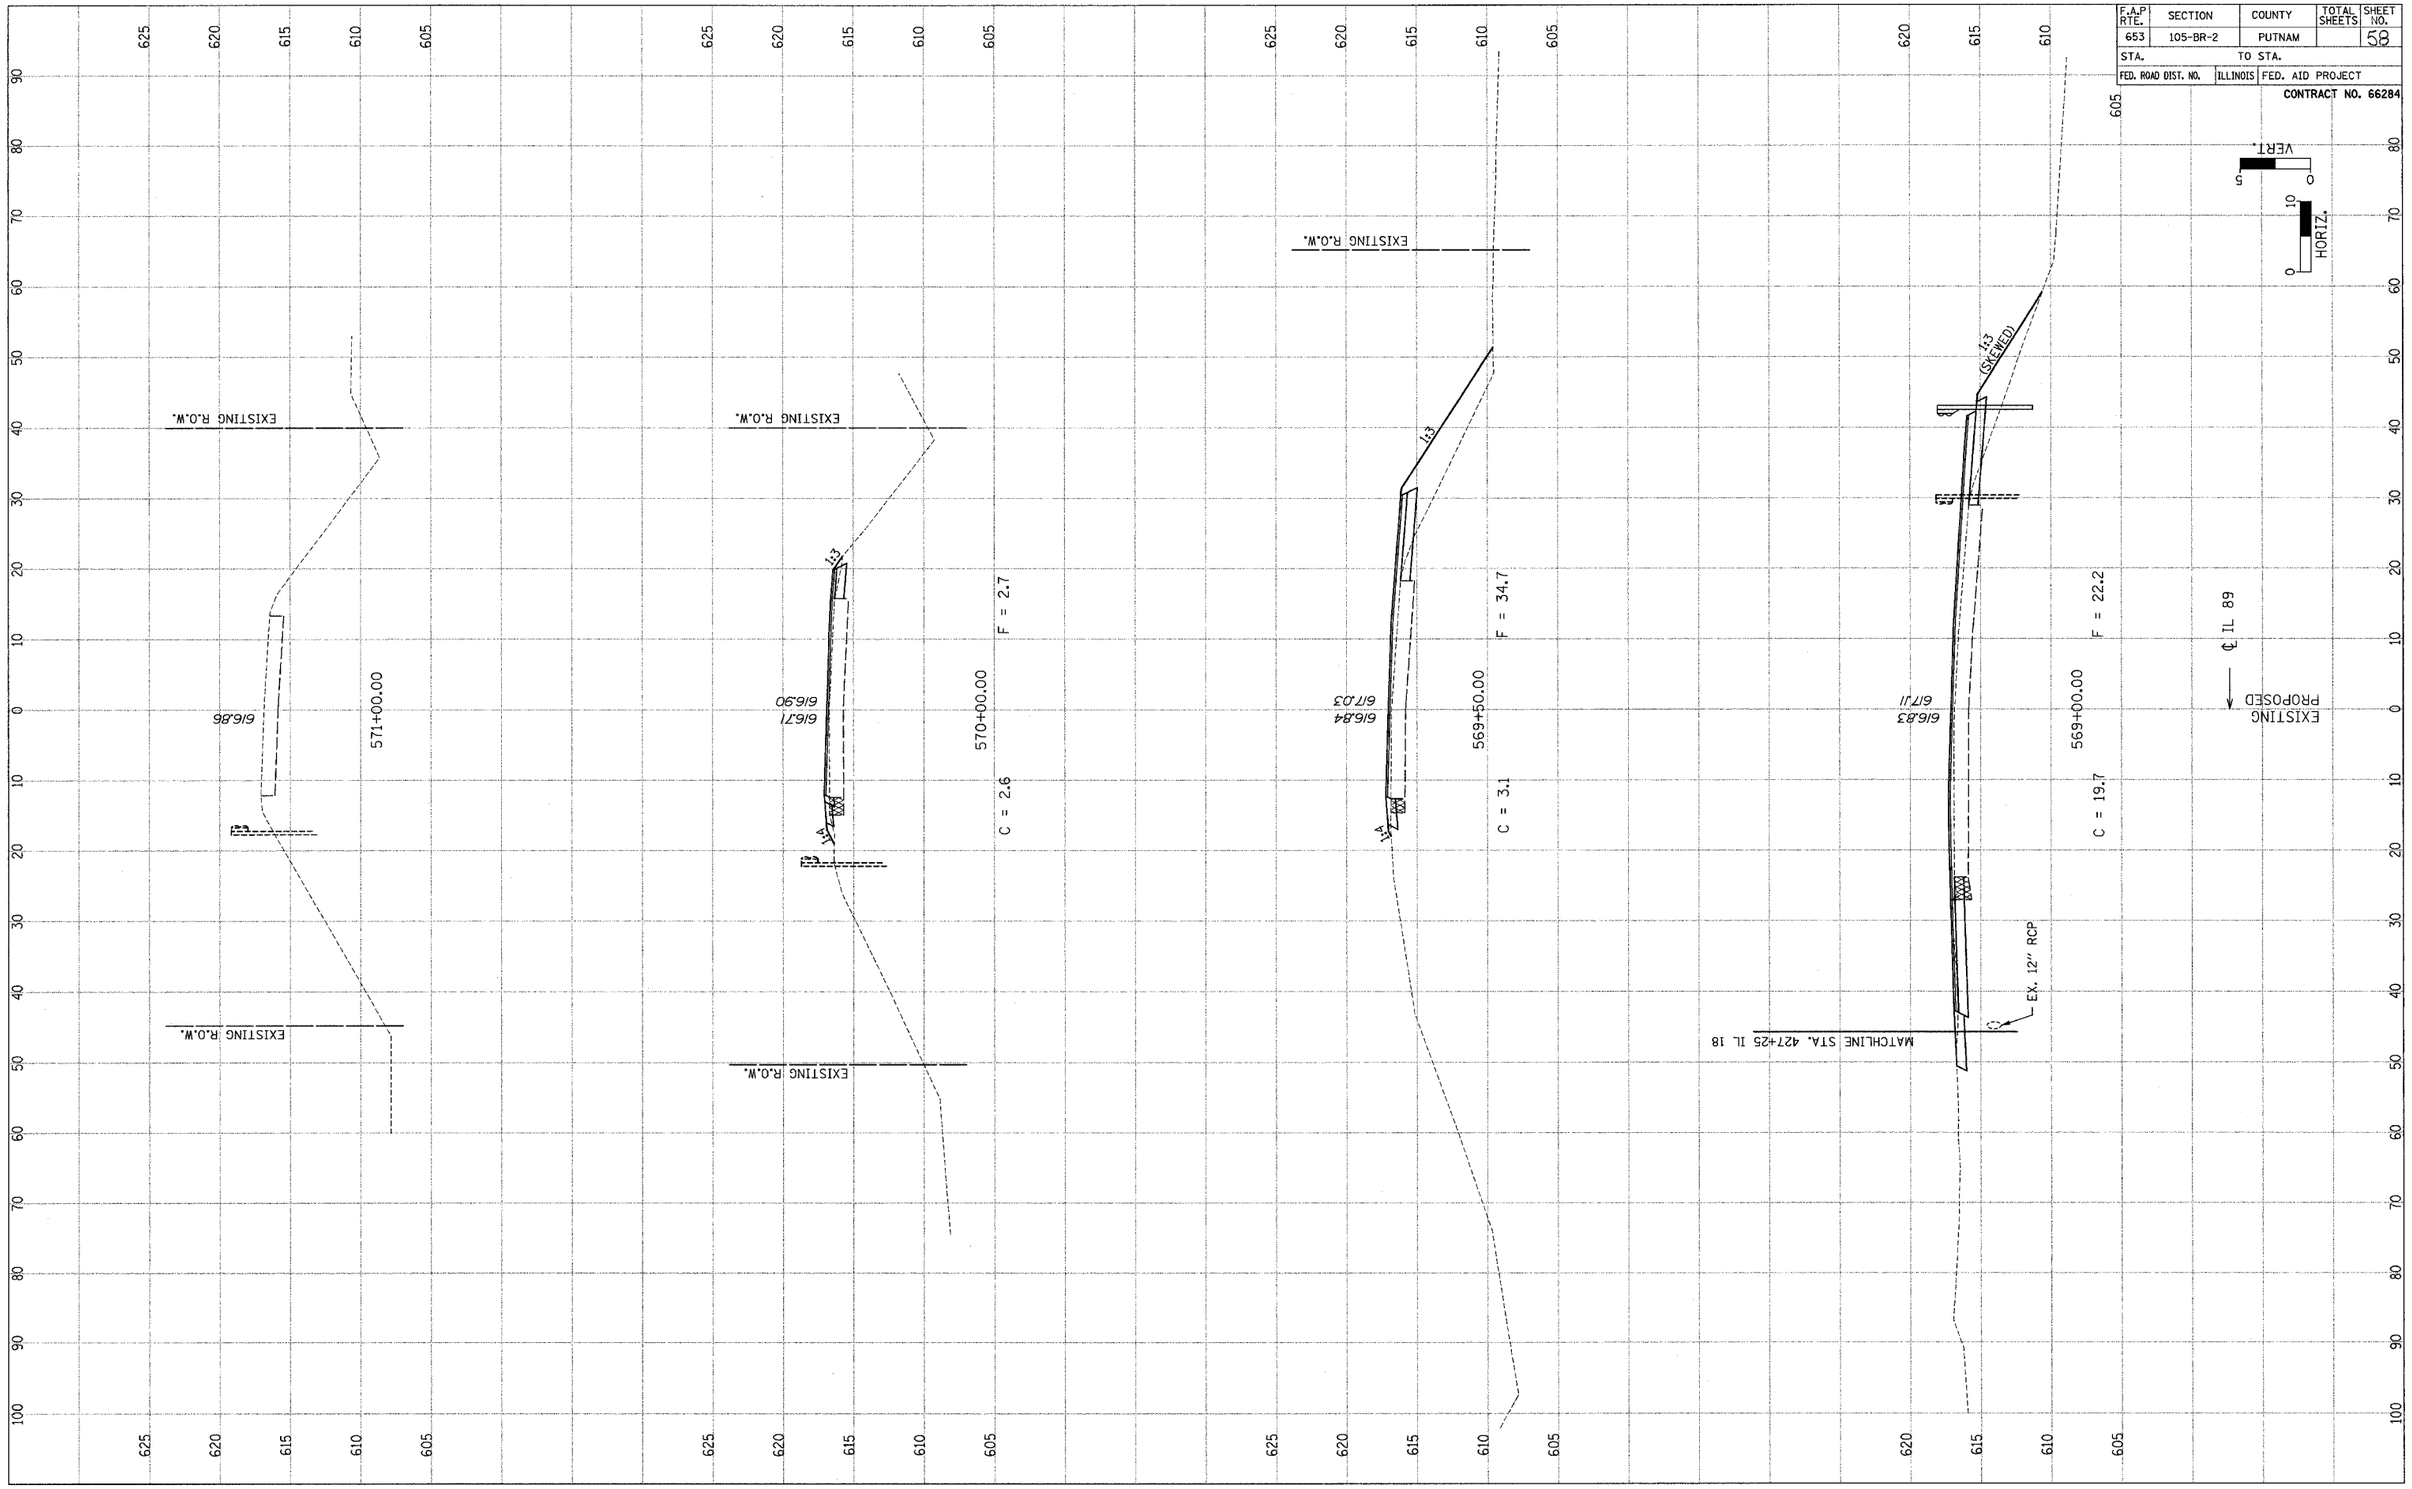

FINAL SURVEY
NOTE BOOK NO.
SURVEYED
PLOTTED
TEMPLATE
AREAS
AREAS CHECKED

ORIGINAL SURVEY
NOTE BOOK NO.
SURVEYED
PLOTTED
TEMPLATE
AREAS
AREAS CHECKED

F.A.P. 698 (IL 89)

...\1118\GEOPAK\xsect-1189-sh.dgn 06/30/2004 01:24:44 PM