F.A.P. RTE.	SECTION	COUNTY	TOTAL SHEETS	SHEET NO.
330	(1R)TS	KANKAKEE	22	20
STA. 59+50		TO STA. 62+50		
FED. ROAD DIST. NO. 7	ILLINOIS	FED. AID PROJECT		

CONTRACT NO. 66416

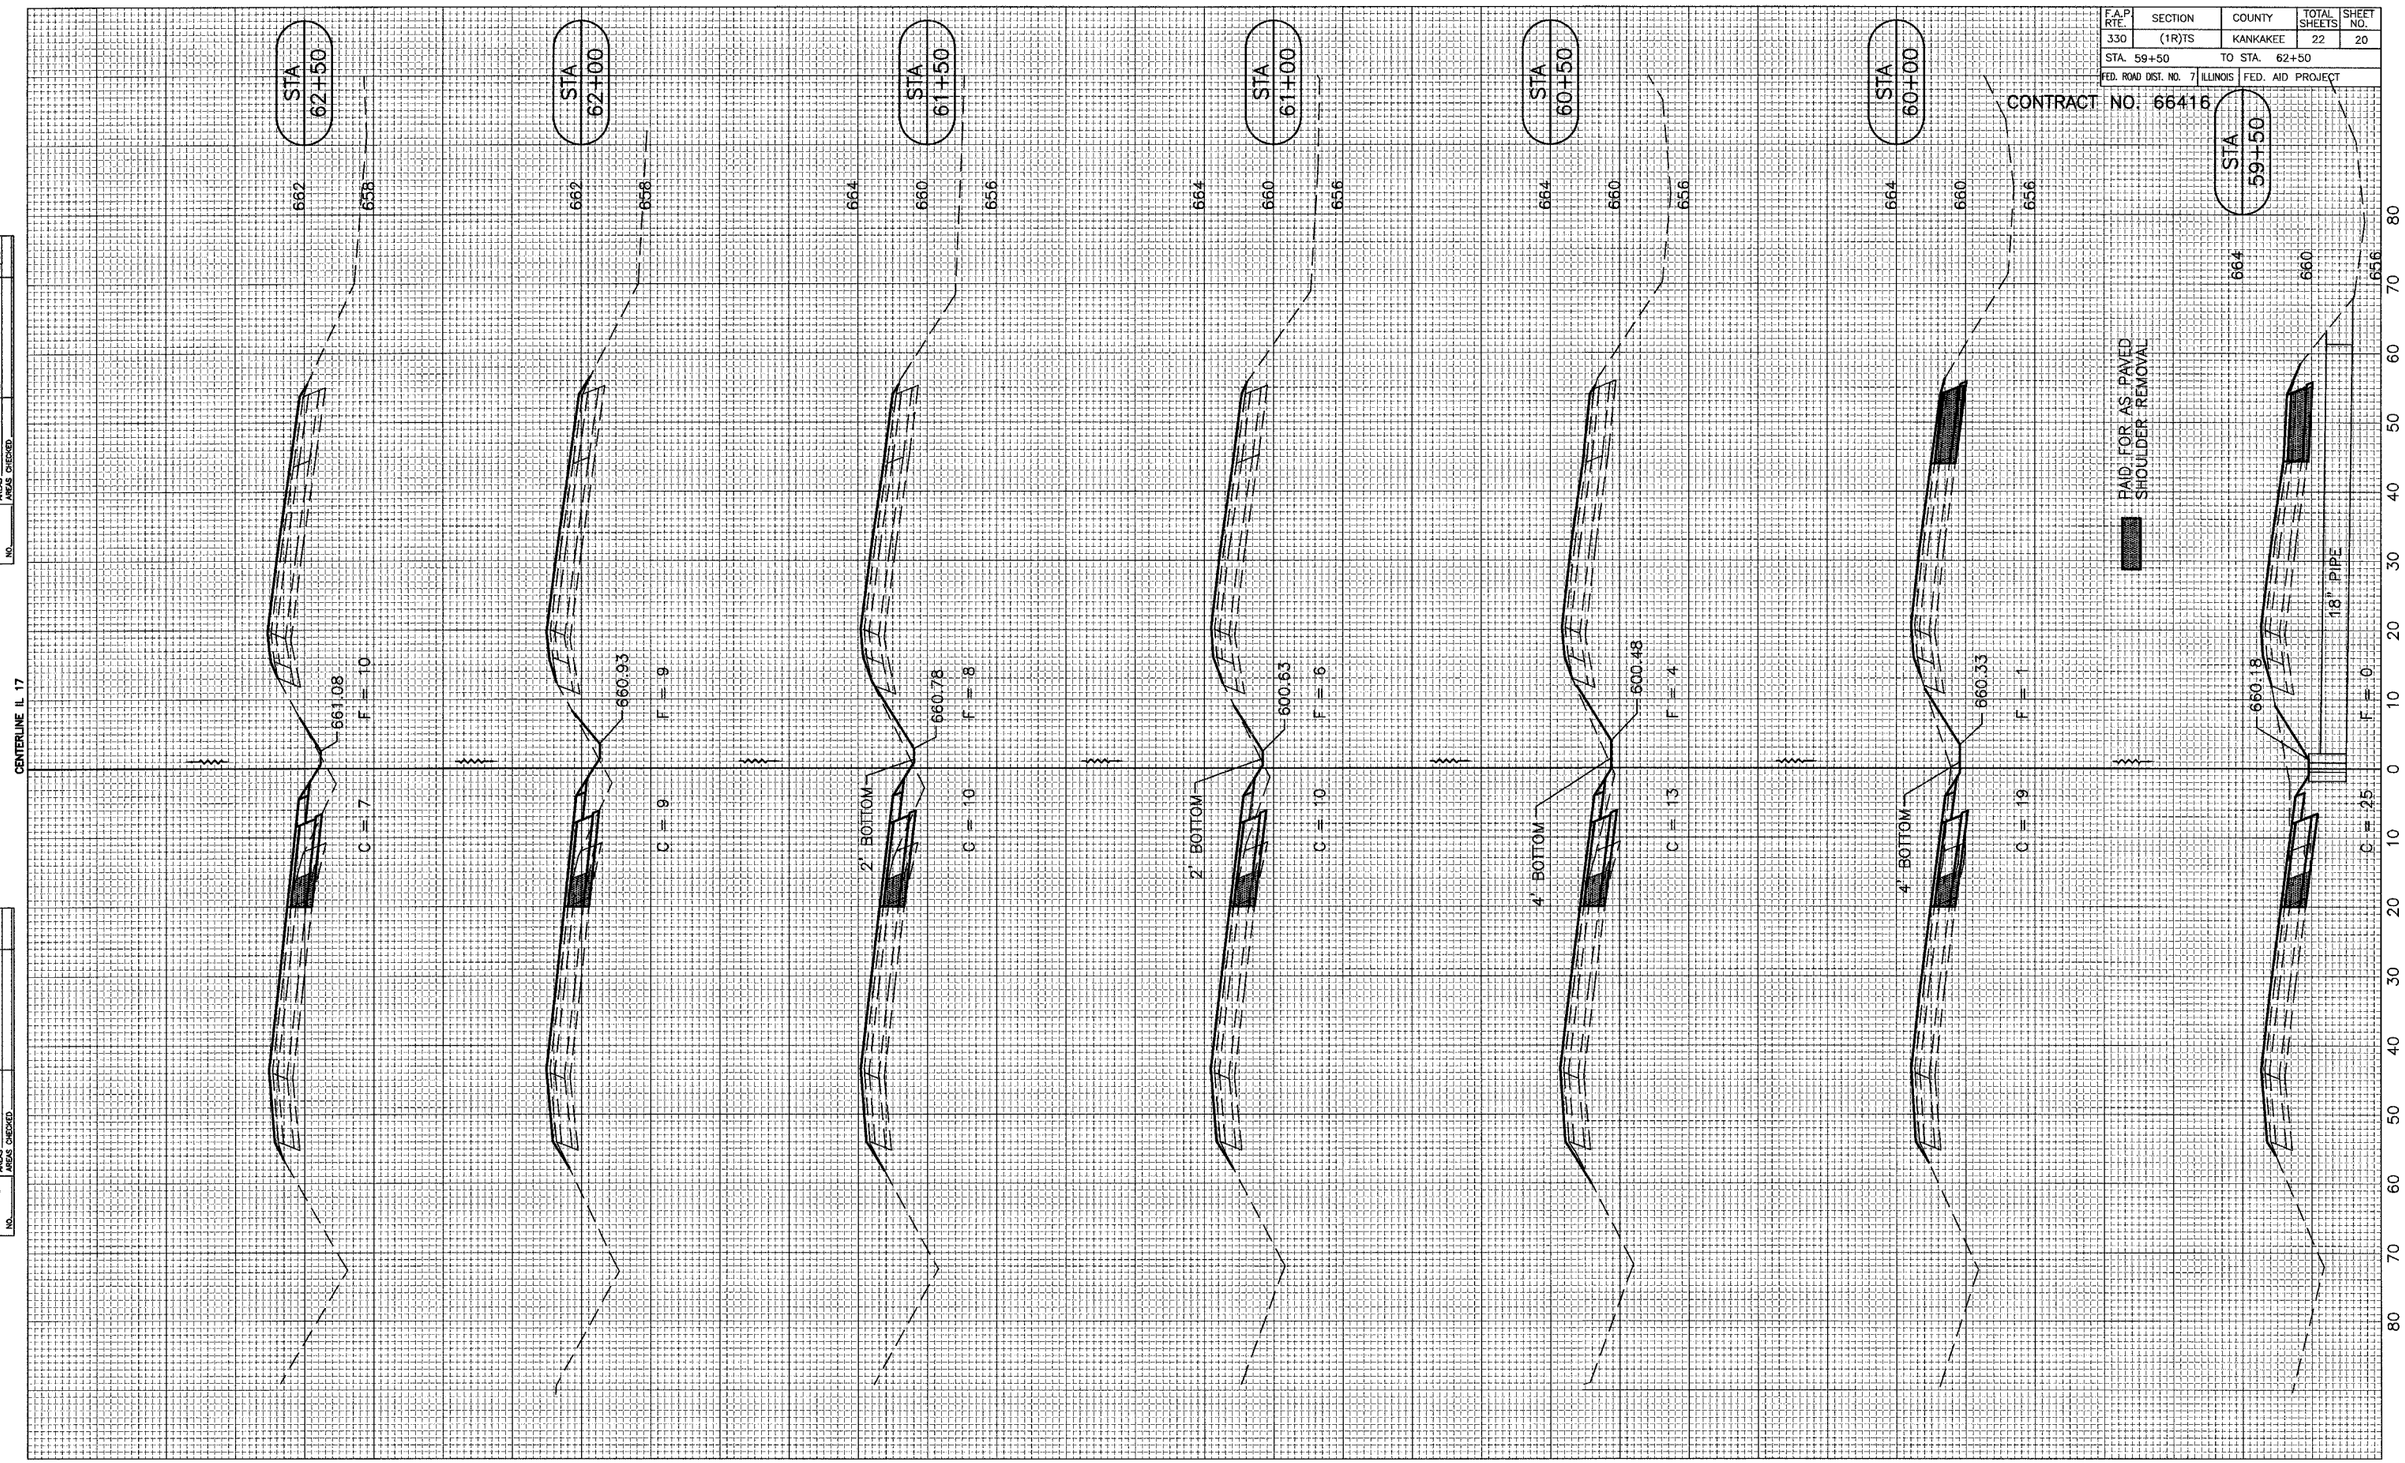

FINAL SURVEY		BY	DATE
NOTE BOOK	SURVEYED		
	PLOTTED	NET	11/03
	TEMPLATE	NET	11/03
	AREAS	NET	12/03
NO.	AREAS CHECKED		

ORIGINAL SURVEY		BY	DATE
NOTE BOOK	SURVEYED		
	PLOTTED		
	TEMPLATE		
	AREAS		
NO.	AREAS CHECKED		

F.A.P. RTE. 330 (IL 17) CROSS SECTIONS