F.A.P. RTE.	SECTION	COUNTY	TOTAL SHEETS	SHEET NO.
330	(1R)TS	KANKAKEE	22	22
STA. 52+50		TO STA. 55+50		
FED. ROAD DIST. NO. 7	ILLINOIS	FED. AID PROJECT		

CONTRACT NO. 66416

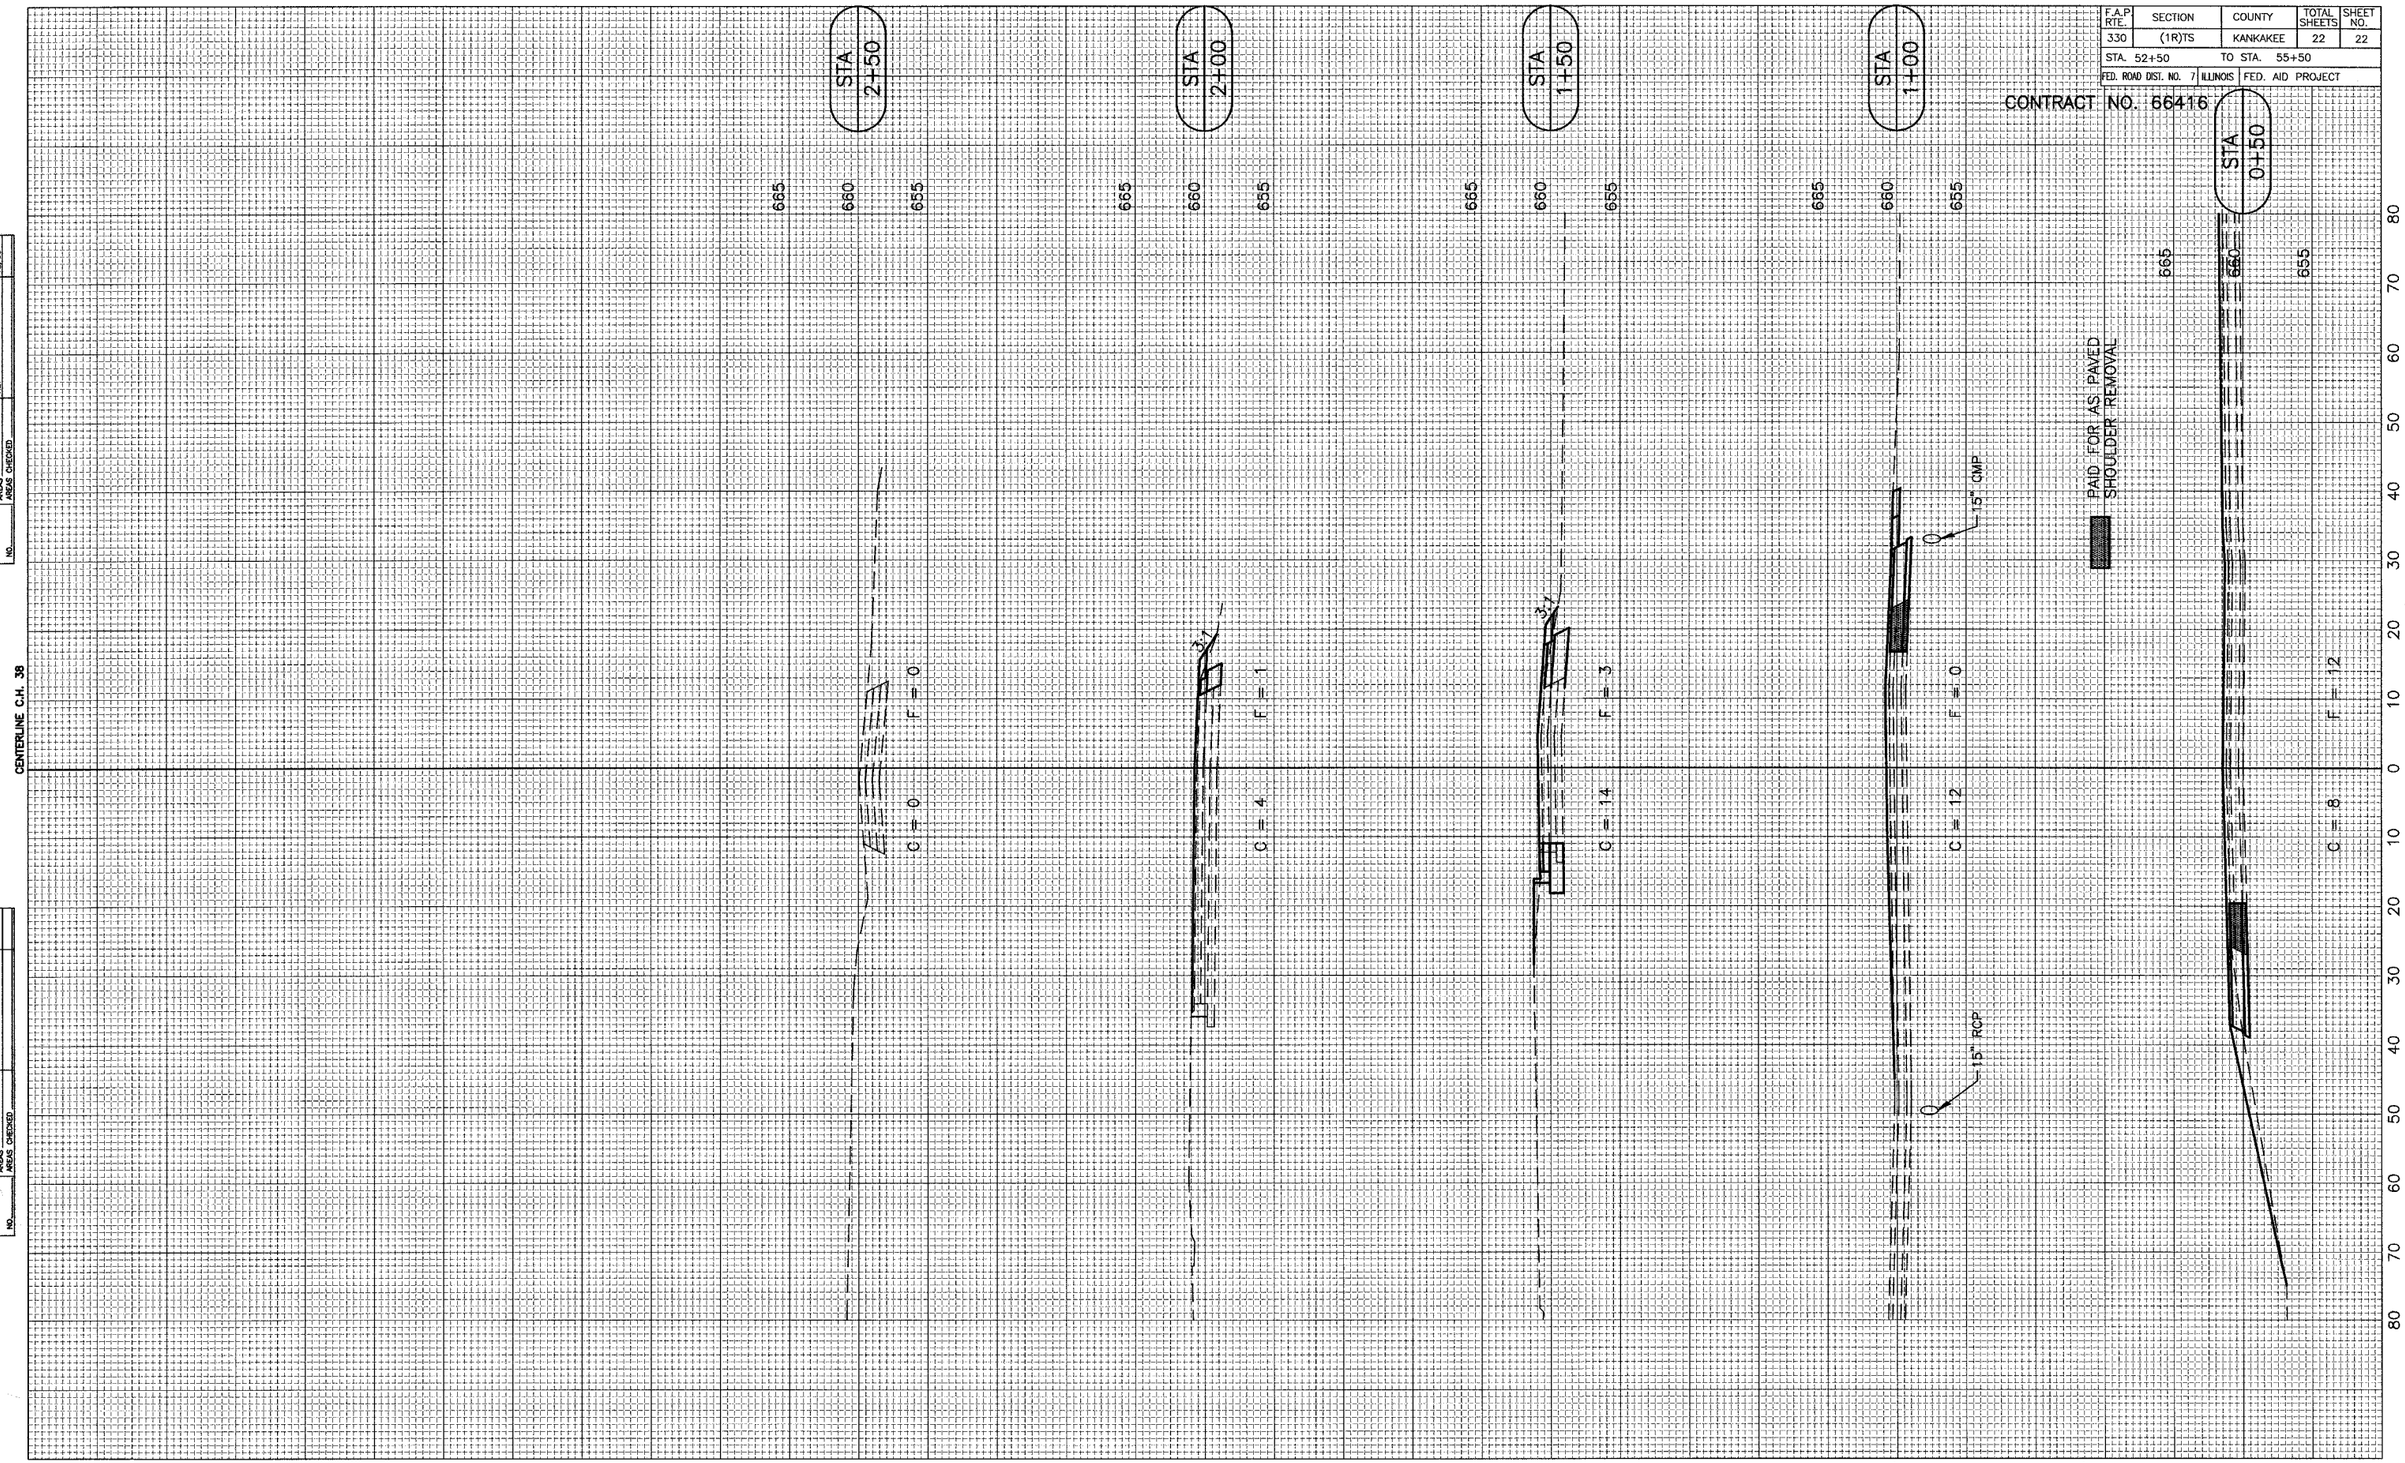

FINAL SURVEY		BY	DATE
NOTE BOOK NO.	SURVEYED	NET	11/03
	PLOTTED	NET	11/03
	TEMPLATE	NET	12/03
	AREAS	NET	
	AREAS CHECKED		

ORIGINAL SURVEY		BY	DATE
NOTE BOOK NO.	SURVEYED		
	PLOTTED		
	TEMPLATE		
	AREAS		
	AREAS CHECKED		

C.H. 38 (LOWE ROAD) CROSS SECTIONS