F.A.I. RTE.	SECTION	COUNTY	TOTAL SHEETS	SHEET NO.
412	57(2,3,4)I-1	MCLEAN	8	4
	ILLINOIS			

CONTRACT NO. 66509

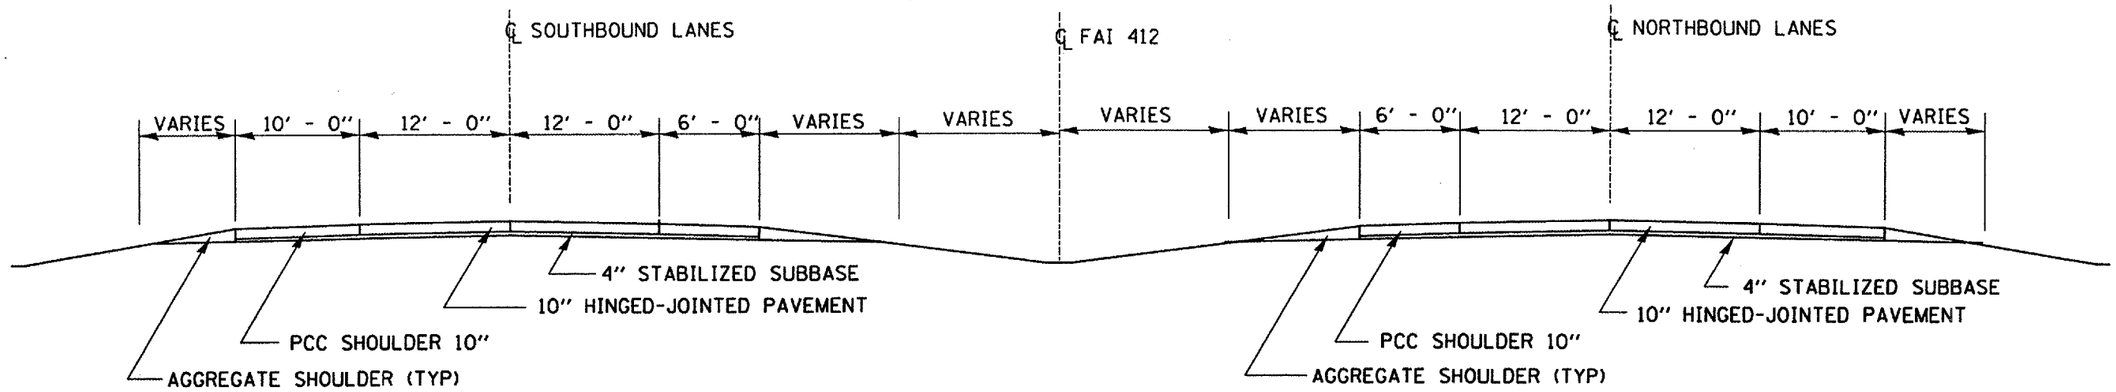

SOUTHBOUND LANES **NORTHBOUND LANES**

TYPICAL SECTIONS
M.P. 0.00 TO M.P. 4.40

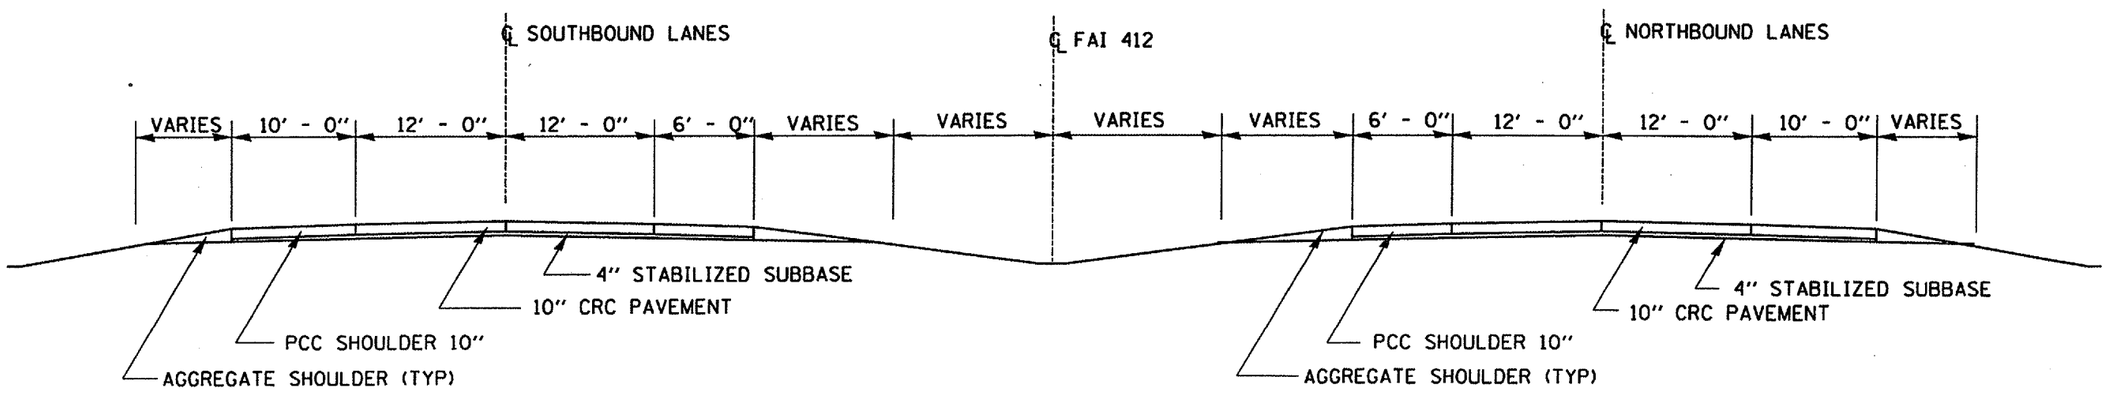

SOUTHBOUND LANES **NORTHBOUND LANES**

TYPICAL SECTIONS
M.P. 4.40 TO M.P. 9.55

REVISIONS NAME	DATE

ILLINOIS DEPARTMENT OF TRANSPORTATION

TYPICAL SECTIONS FAI 412 (I-39)

SCALE: VERT. HORIZ. DRAWN BY RLW

DATE 06/09/04 CHECKED BY

cmain05/cm309/details.dgn