F.A.I. RTE.	SECTION	COUNTY	TOTAL SHEETS	SHEET NO.
412	57(2,3,4)I-1	MCLEAN	8	7
	ILLINOIS			

CONTRACT NO. 66509

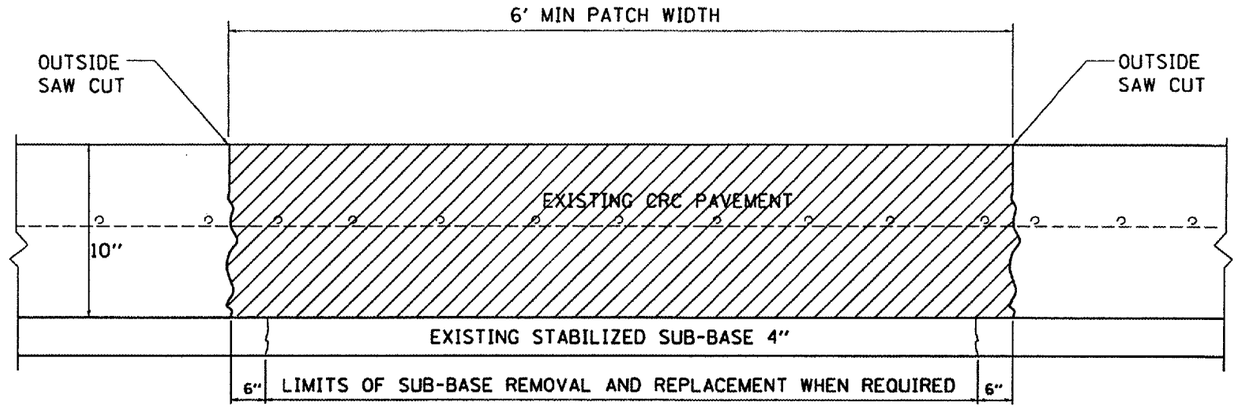

EXISTING PAVEMENT DETAILS

PAVEMENT REMOVAL

CONCRETE REPLACEMENT

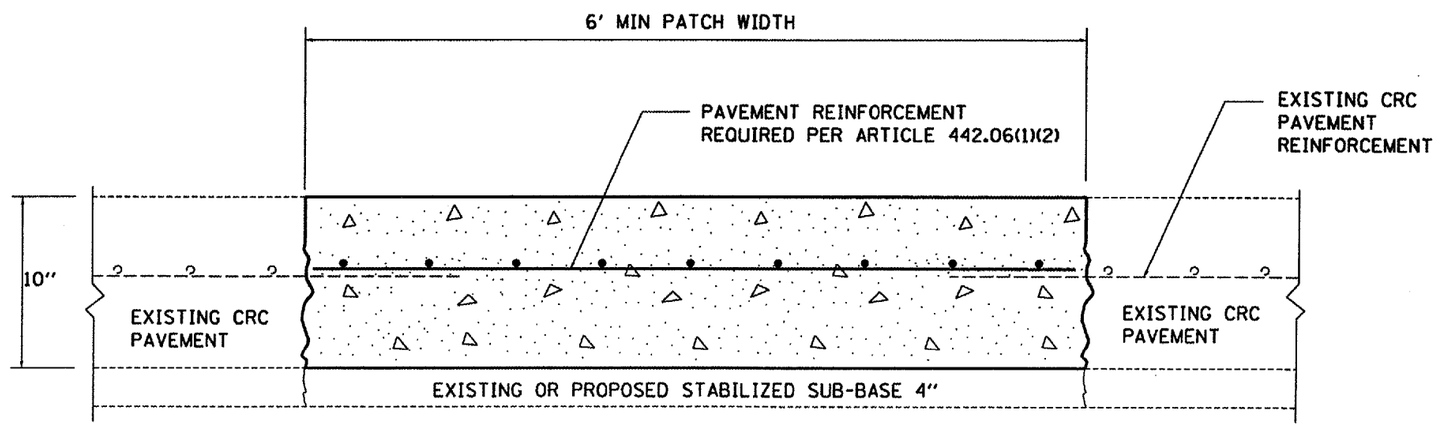

•• SEE STANDARD 442001 FOR DETAILS NOT SHOWN

PROPOSED PAVEMENT DETAILS

REVISIONS NAME	DATE

ILLINOIS DEPARTMENT OF TRANSPORTATION

PAVEMENT DETAILS CLASS A PATCHING

SCALE: VERT. HORIZ.
DATE 06/09/04
DRAWN BY RLW
CHECKED BY

cmain05/cm309/details.dgn