STATE OF ILLINOIS
DEPARTMENT OF TRANSPORTATION

ROUTE NO.	SECTION	COUNTY	TOTAL SHEETS	SHEET NO.
F.A.U. 9105 (IL.) F.A.U. 5408 (MO.)	119 BR	MADISON	425	179A
FED. ROAD DIST. NO. 7		ILLINOIS	FED. AID PROJECT-	

SHEET NO. 127A
281 SHEETS

Contract No. 76561

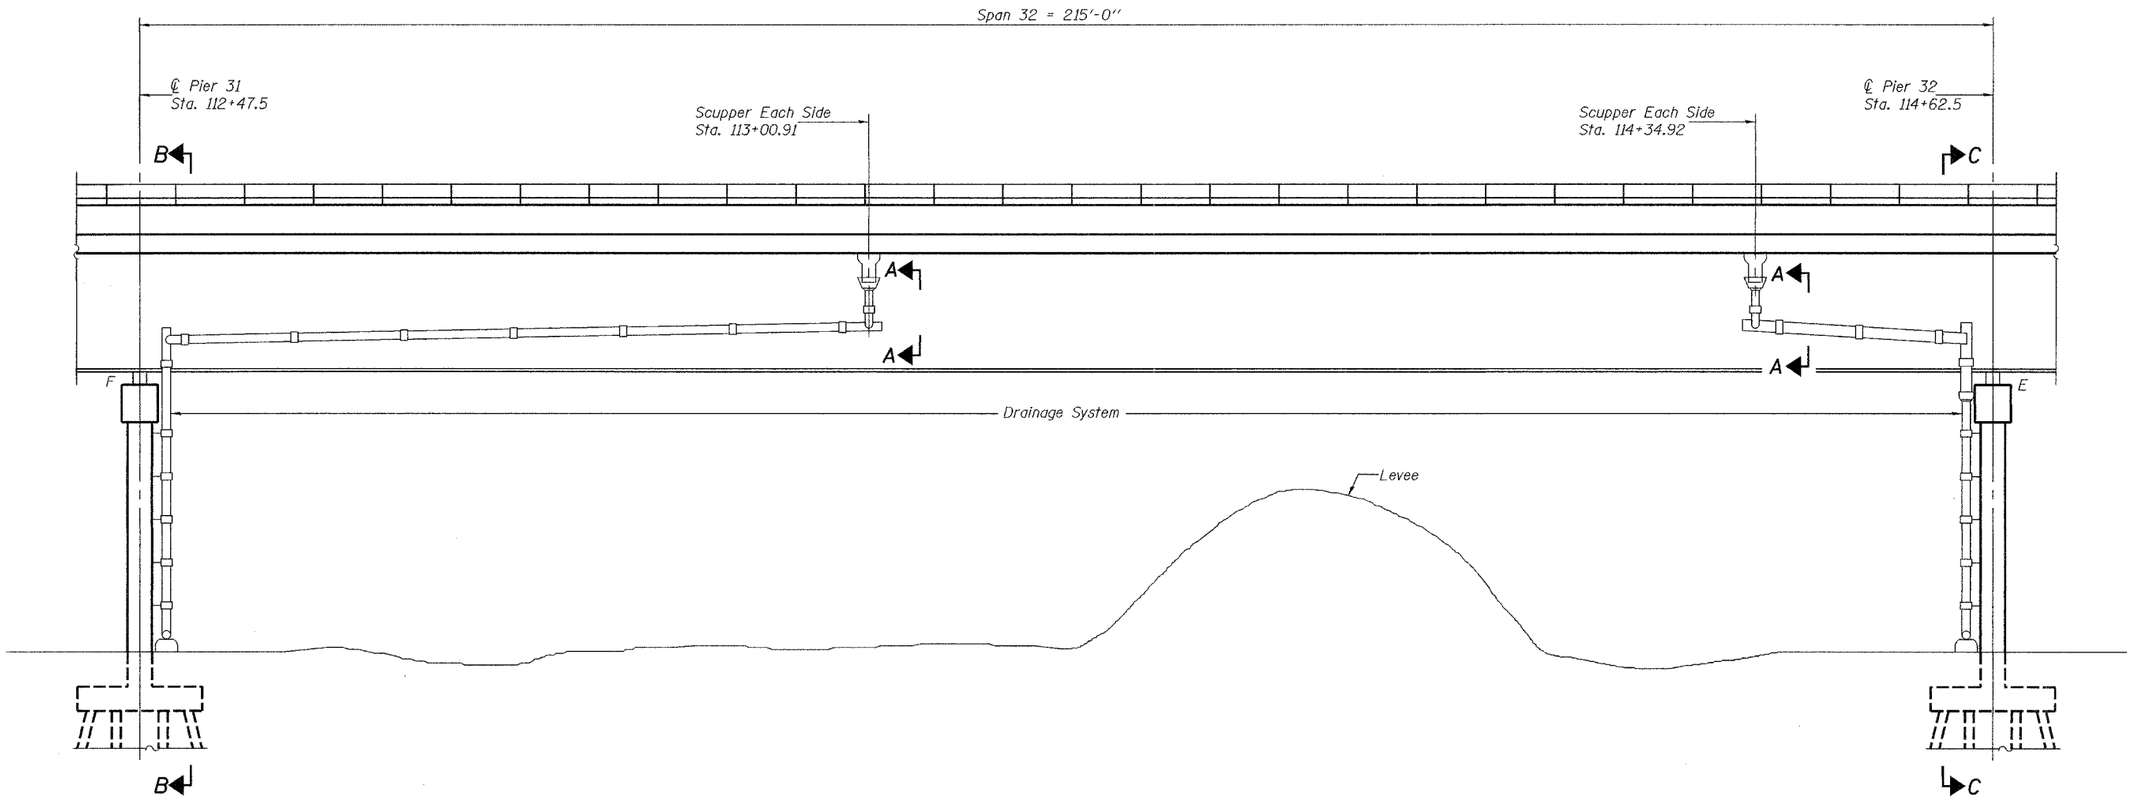

ELEVATION
(Looking North)

BILL OF MATERIAL

ITEM	UNIT	Quantity
Drainage System	L. Sum	1

DESIGNED	SEM
CHECKED	CCC
DRAWN	BECKY M. CURRY
CHECKED	SEM & CCC

April 28, 2004
EXAMINED Thomas J. Domagalski
ENGINEER OF BRIDGE DESIGN
PASSED Ralph E. Anderson
ENGINEER OF BRIDGES AND STRUCTURES

STATE OF ILLINOIS
RALPH E. ANDERSON
081-004625
SPRINGFIELD
LICENSED STRUCTURAL ENGINEER

EXPIRES 11-30-2004

DRAINAGE SYSTEM DETAILS
F.A.U. RT. 9105 (IL.) F.A.U. RT. 5408 (MO.) SEC. 119BR
MADISON COUNTY
STATION 100+00.00
STRUCTURE NO. 060-6002

1 New 10-1-2004, SEM

projects\bm00025\060-6002.dgn 10/8/2004 10:12:50 AM