76794

ROUTES	SECTION	COUNTIES	TOTAL SHEETS	SHEET NO.
VARIOUS	*	**	12	1

* DIST 8 FLASHING BEACONS 2005-1

** MONROE AND ST. CLAIR

D-98-055-04

STATE OF ILLINOIS
DEPARTMENT OF TRANSPORTATION
DIVISION OF HIGHWAYS

PROPOSED HIGHWAY PLANS

VARIOUS ROUTES
SECTION DIST 8 FLASHING BEACONS 2005-1
FED. PROJ. NO. HS-000S(444)
MONROE AND ST. CLAIR COUNTIES

C-98-065-04

INDEX OF SHEETS

1. COVER SHEET
2. SUMMARY OF QUANTITIES
3. GENERAL NOTES, DETAILS AND LEGEND
4. IL 156 AND IL 159 FLASHING BEACON PLAN AND CABLE DIAGRAMS
5. IL 158 AND FRANK SCOTT PARKWAY FLASHING BEACON PLAN AND CABLE DIAGRAMS
6. IL 158 AND MINE HAUL ROAD FLASHING BEACON PLAN AND CABLE DIAGRAMS

7. & 8. IL 161 AND 74TH ST./CARSON DRIVE FLASHING BEACON PLAN AND CABLE DIAGRAMS

9. & 10. IL159 AND FRANK SCOTT PARKWAY/DRAKE DRIVE LIGHTED SIGN PLAN AND CABLE DIAGRAMS

11 & 12. IL159 AND FRANK SCOTT PARKWAY/DRAKE DRIVE LIGHTED SIGN PLAN AND CABLE DIAGRAMS

STANDARDS

000001-04	701001	701006-01
701422-01	701601-03	701701-03
701801-03	702001-04	720001
720006	880001	880006

MICROFILMED _____

REEL NUMBER _____

AWARDED _____

RESIDENT ENGINEER _____

AS BUILT CHANGES WERE MADE ON THE FOLLOWING SHEETS

LOCATION OF SECTION INDICATED THUS:-

IL 161 AND 74TH ST./CARSON DR.
CASEYVILLE TOWNSHIP

LOCATION	YEAR	ADT	SUX	MUX
NB. IL 161	2004	17800	2.1	1.3
SB. IL 161	2004	16400	2.1	1.3
EB. 74TH ST./CARSON DR.	2004	2500	5.8	1.1
WB. 74TH ST./CARSON DR.	2004	125	9.7	0.0

IL 159 AND DRAKE/FRANK SCOTT PARKWAY
ST. CLAIR TOWNSHIP

LOCATION	YEAR	ADT	SUX	MUX
NB. IL 159	2004	29600	3.9	1.8
SB. IL 159	2004	28600	4.4	2.0
EB. FRANK SCOTT PARKWAY	2004	13200	3.4	1.5
WB. DRAKE LN.	2004	21200	6.6	2.9

IL 159 AND FULLERTON ROAD
ST. CLAIR TOWNSHIP

LOCATION	YEAR	ADT	SUX	MUX
NB. IL 159	2004	24600	3.5	2.1
SB. IL 159	2004	26200	3.3	2.3
EB. FRANK SCOTT PARKWAY	2004	9700	4.2	1.0
WB. DRAKE LN.	2004	2700	5.4	0.9

IL 158 AND MINE HAUL ROAD
SHILOH VALLEY TOWNSHIP

LOCATION	YEAR	ADT	SUX	MUX
NB/EB. IL 158	2004	6500	3.3	2.6
SB/WB. IL 158	2004	6100	3.3	2.8
EB/SW. MINE HAUL RD.	2004	250	6.3	1.5
WB/NB. MINE HAUL RD.	2004	500	8.1	1.4

IL 158 AND FRANK SCOTT PARKWAY
MILLSTADT/SMITHTON TOWNSHIP

LOCATION	YEAR	ADT	SUX	MUX
NB/EB. IL 158	2004	9600	4.0	1.7
SB/WB. IL 158	2004	6500	3.3	2.6
SB. FRANK SCOTT PARKWAY	2004	3700	4.9	0.6

IL 156 AND IL 159
ROAD DISTRICT NO. 1

LOCATION	YEAR	ADT	SUX	MUX
NB. IL 159	2004	5000	5.3	1.8
SB. IL 159	2004	5600	5.9	2.9
EB. IL 156	2004	2000	6.4	2.6
WB. MONROE ST.	2004	750	6.4	2.6

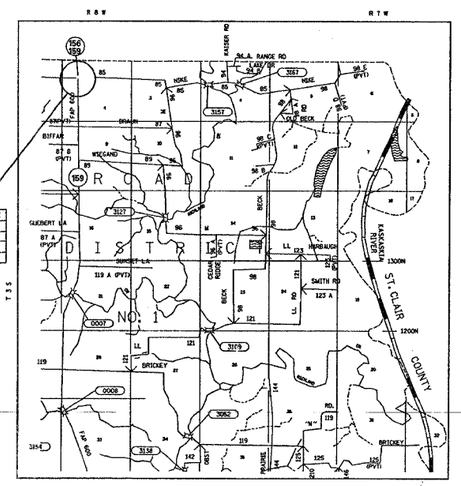

MONROE COUNTY

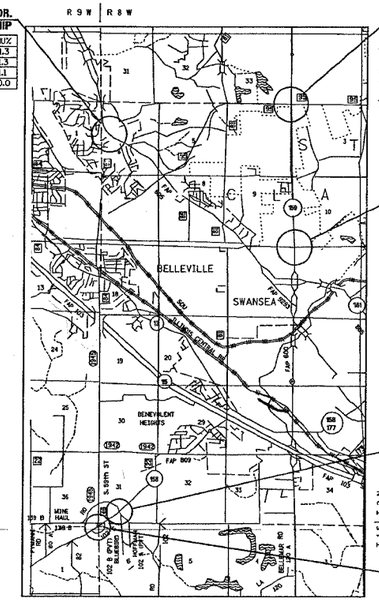

ST. CLAIR COUNTY

N

LAYOUT

0 MI 1 MI 2 MI 3 MI

1" = 1 MILE

100' 200' 300' — 1" = 100'
0 10' 20' 30' — 1" = 10'
0 50' 100' — 1" = 50'
0 50' 100' — 1" = 40'
0 50' 100' — 1" = 30'
0 50' 100' — 1" = 20'

FULL SIZE PLANS HAVE BEEN PREPARED USING STANDARD ENGINEERING SCALES. REDUCED SIZED PLANS WILL NOT CONFORM TO STANDARD SCALES. IN MAKING MEASUREMENTS ON REDUCED PLANS, THE ABOVE SCALES MAY BE USED.

J.U.L.I.E.
JOINT UTILITY LOCATION INFORMATION FOR EXCAVATION
1-800-892-0123

CONTRACT NO. 76794

STATE OF ILLINOIS
DEPARTMENT OF TRANSPORTATION
DIVISION OF HIGHWAYS

SUBMITTED July 1 20 04

Mary C Kamis
DISTRICT ENGINEER

October 1 20 04

Mike Hine
ENGINEER OF DESIGN AND ENVIRONMENT

October 1 20 04

Victor Modaff
DIRECTOR, DIVISION OF HIGHWAYS

PRINTED BY THE AUTHORITY OF THE STATE OF ILLINOIS

PROJECT ENGINEER: PATTI LEBEAU 618-346-3179
SQUAD LEADER: MICHAEL PRESTON 618-346-3143

5/29/2004
11:00:00 AM June 29, 2004 @ 9:52:19 AM
c:\projects\ed05084\electrical\sqpl-ed05084.dgn LV:1-63