ROUTE	SECTION	COUNTIES	TOTAL SHEETS	SHEET NO
*	**	***	12	4
STA.	TO STA.			
CONTRACT NO.:76794				

* VARIOUS
** DIST 8 FLASHING BEACONS 2005-1
*** MONROE AND ST. CLAIR

CABLE DIAGRAM LEGEND

——— ELECTRIC CABLE IN CONDUIT

2/C INDICATES NUMBER OF CONDUCTORS IN CABLE

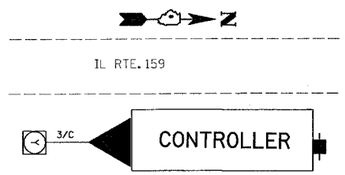

CABLE DIAGRAM

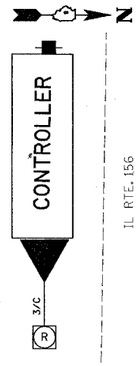

CABLE DIAGRAM

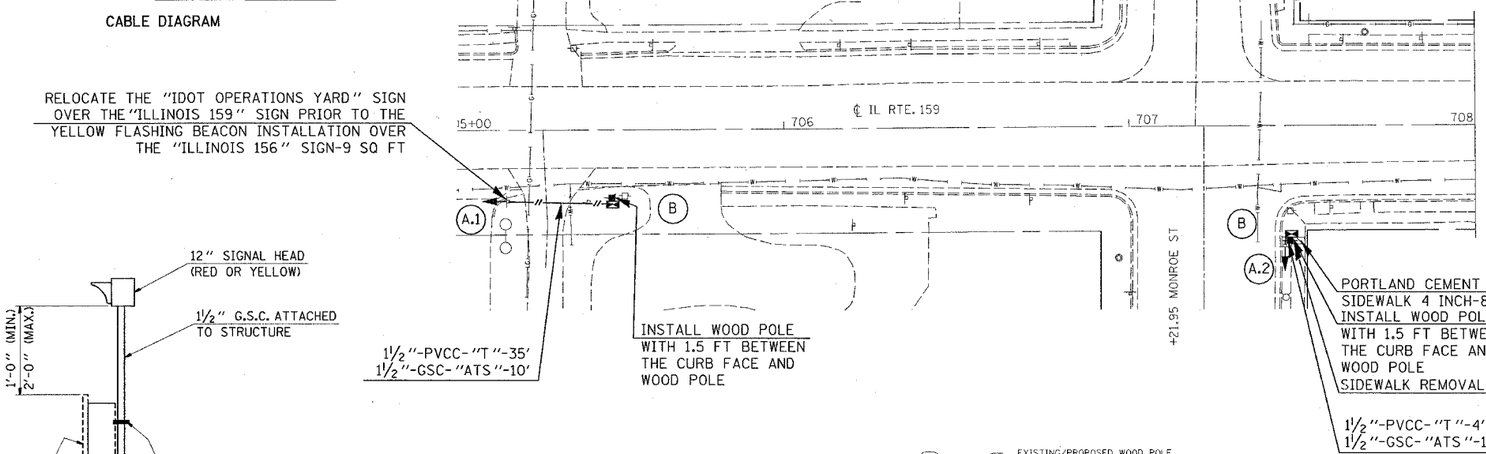

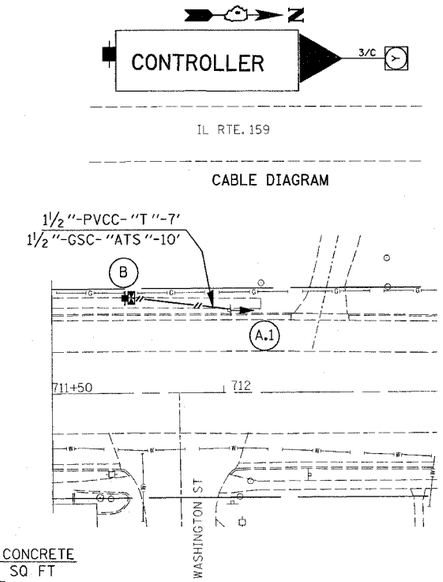

CABLE DIAGRAM

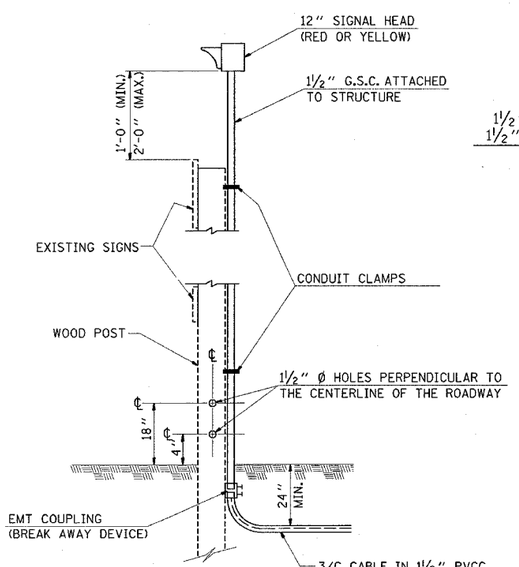

12" Y A.1 — 12" R A.2

PROPOSED TRAFFIC SIGNAL HEAD

DETAIL A
POST MOUNTED FLASHING BEACON ON EXISTING POST WITH EXISTING SIGNS

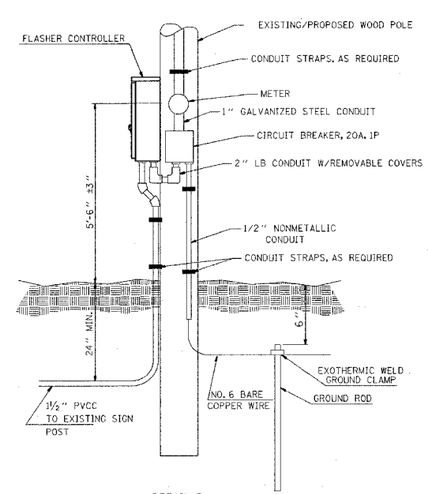

DETAIL B
FLASHER CONTROLLER

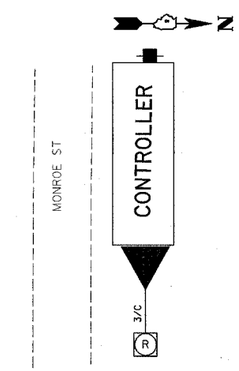

CABLE DIAGRAM

20' 0 20' 40'
SCALE: 1" = 20'

REVISIONS	
NAME	DATE

ILLINOIS DEPARTMENT OF TRANSPORTATION

IL 156 AND IL 159 FLASHING BEACON PLANS AND CABLE DIAGRAMS

VARIOUS ROUTES
SECTION DIST 8 FLASHING BEACONS 2005-1
MONROE AND ST. CLAIR COUNTIES

DRAWN BY:

PLOT DATE: Tuesday June 29, 2004 @ 3:28:01 PM

PLAN	SURVEYED	BY	DATE
NOTE BOOK NO.	PLOTTED		
	ALIGNMENT CHECKED		
	RT. OF WAY CHECKED		
	CADD FILE NAME		

6/29/2004
Tuesday, June 29, 2004 @ 3:28:01 PM
d:\projects\vaudf25524\plans\special\tapl-d25524-sdgn LY=1-63