ROUTE	SECTION	COUNTIES	TOTAL SHEETS	SHEET NO
*	**	***	12	10
STA.	TO STA.			
CONTRACT NO.:76794				

* VARIOUS
** DIST 8 FLASHING BEACONS 2005-1
*** MONROE AND ST. CLAIR

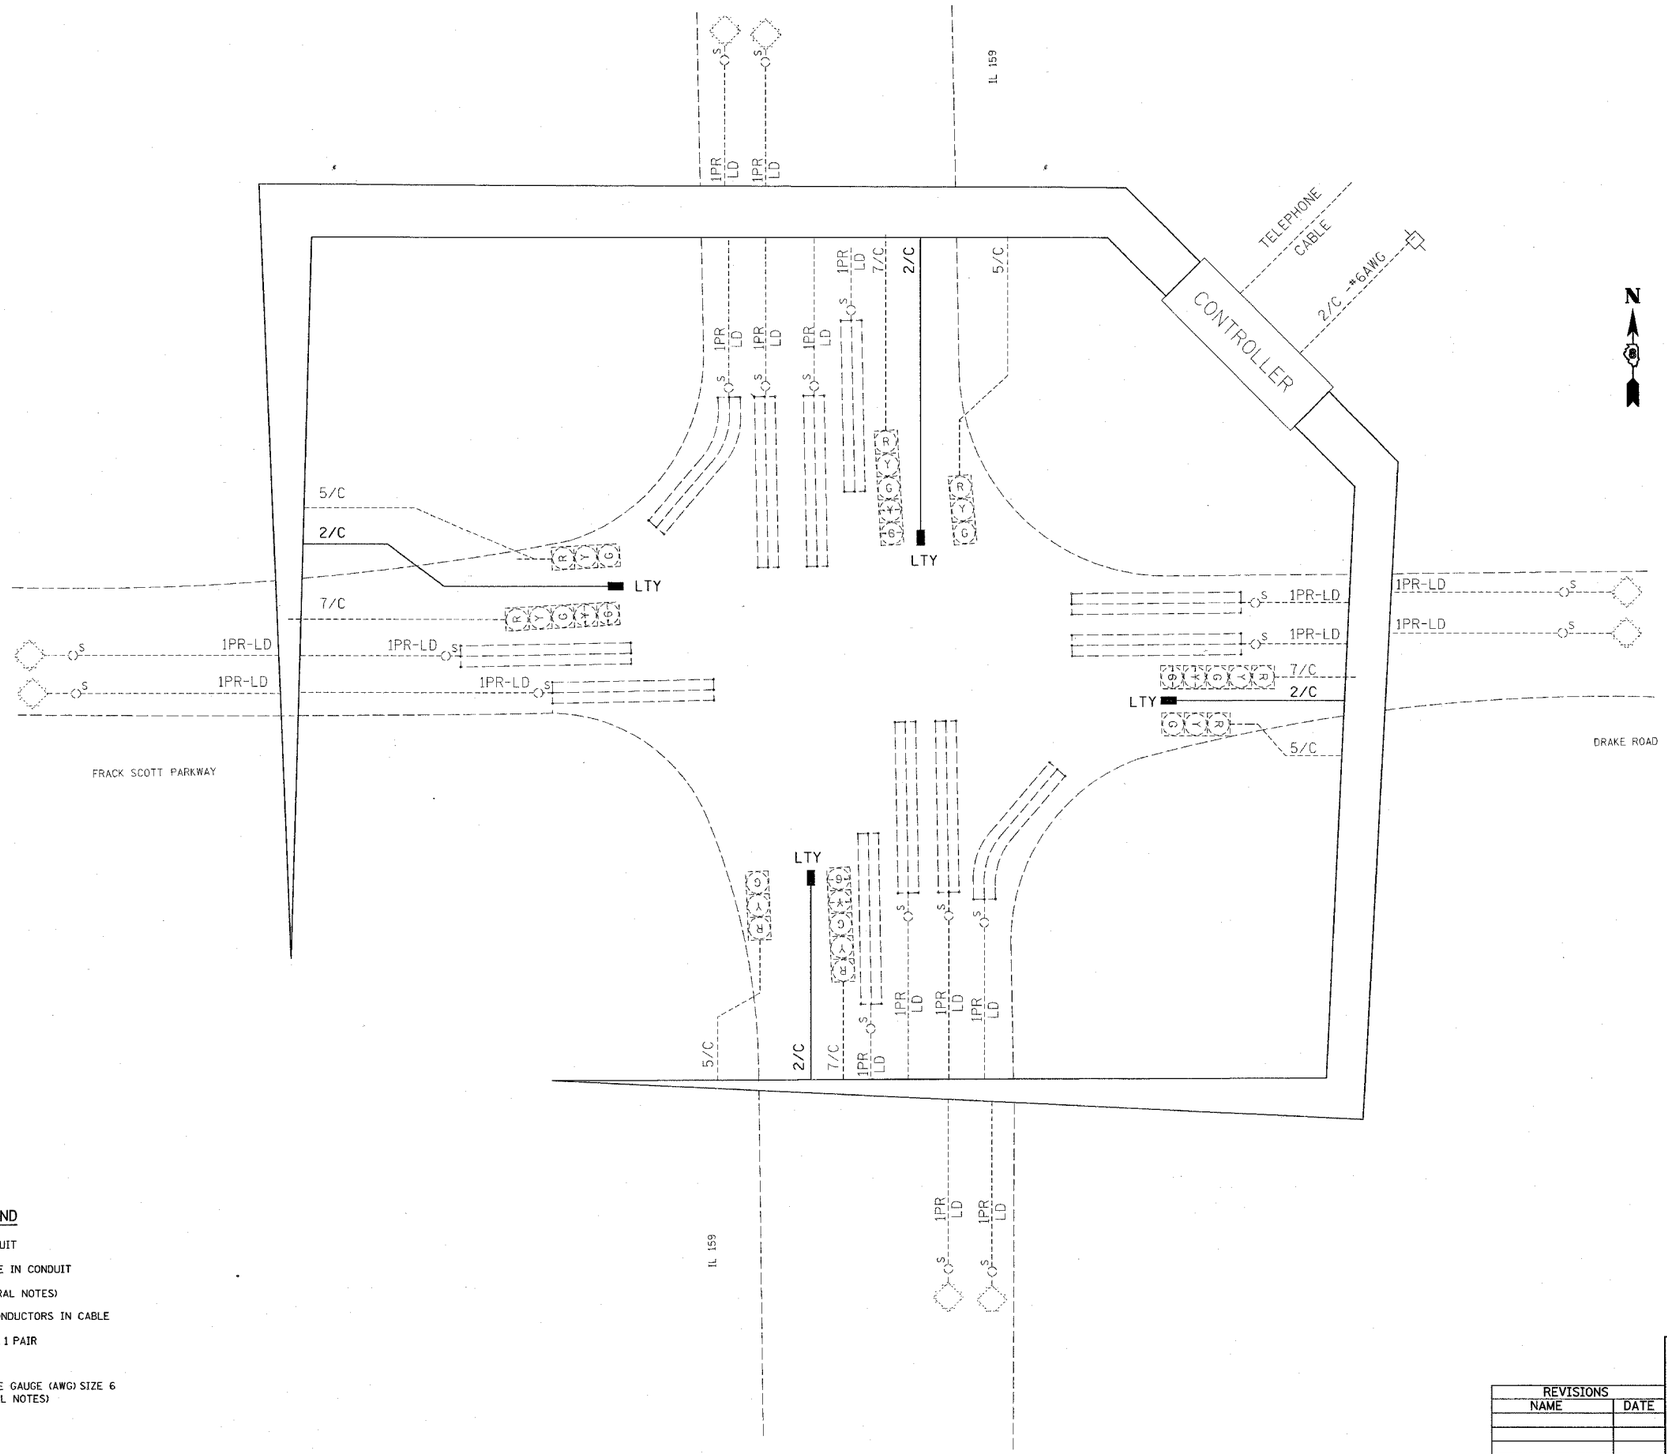

CABLE DIAGRAM LEGEND

———	ELECTRIC CABLE IN CONDUIT
— — —	EXISTING ELECTRIC CABLE IN CONDUIT
--◇S--	CABLE SPLICE (SEE GENERAL NOTES)
2/C	INDICATES NUMBER OF CONDUCTORS IN CABLE
LD IN	ELECTRIC CABLE LEAD-IN, 1 PAIR
⊡	SERVICE INSTALLATION
#6	INDICATES AMERICAN WIRE GAUGE (AWG) SIZE 6 CONDUCTORS (SEE GENERAL NOTES)

20' 0 20' 40'
SCALE: 1" = 20'

REVISIONS	
NAME	DATE

ILLINOIS DEPARTMENT OF TRANSPORTATION

IL 159 AND FRANK SCOTT PARKWAY/DRAKE LN. CABLE DIAGRAM

VARIOUS ROUTES
SECTION DIST 8 FLASHING BEACONS 2005-1
MONROE AND ST. CLAIR COUNTIES

DRAWN BY:

PLOT DATE: Tuesday June 29, 2004 @ 3:27:08 PM

PLAN	SURVEYED	BY	DATE
	PLOTTED		
NOTE BOOK	ALIGNMENT CHECKED		
	R/W OF WAY CHECKED		
NO.	FLOOD FILE CHKD.		

6/29/2004
Tuesday June 29, 2004 @ 3:27:08 PM
c:\projects\ed0594\electrical\tsp\ed05594a.dgn LV51-E3