ROUTE	SECTION	COUNTIES	TOTAL SHEETS	SHEET NO
*	**	***	12	11
STA.	TO STA.			

CONTRACT NO.:76794

* VARIOUS
** DIST 8 FLASHING BEACONS 2005-1
*** MONROE AND ST. CLAIR

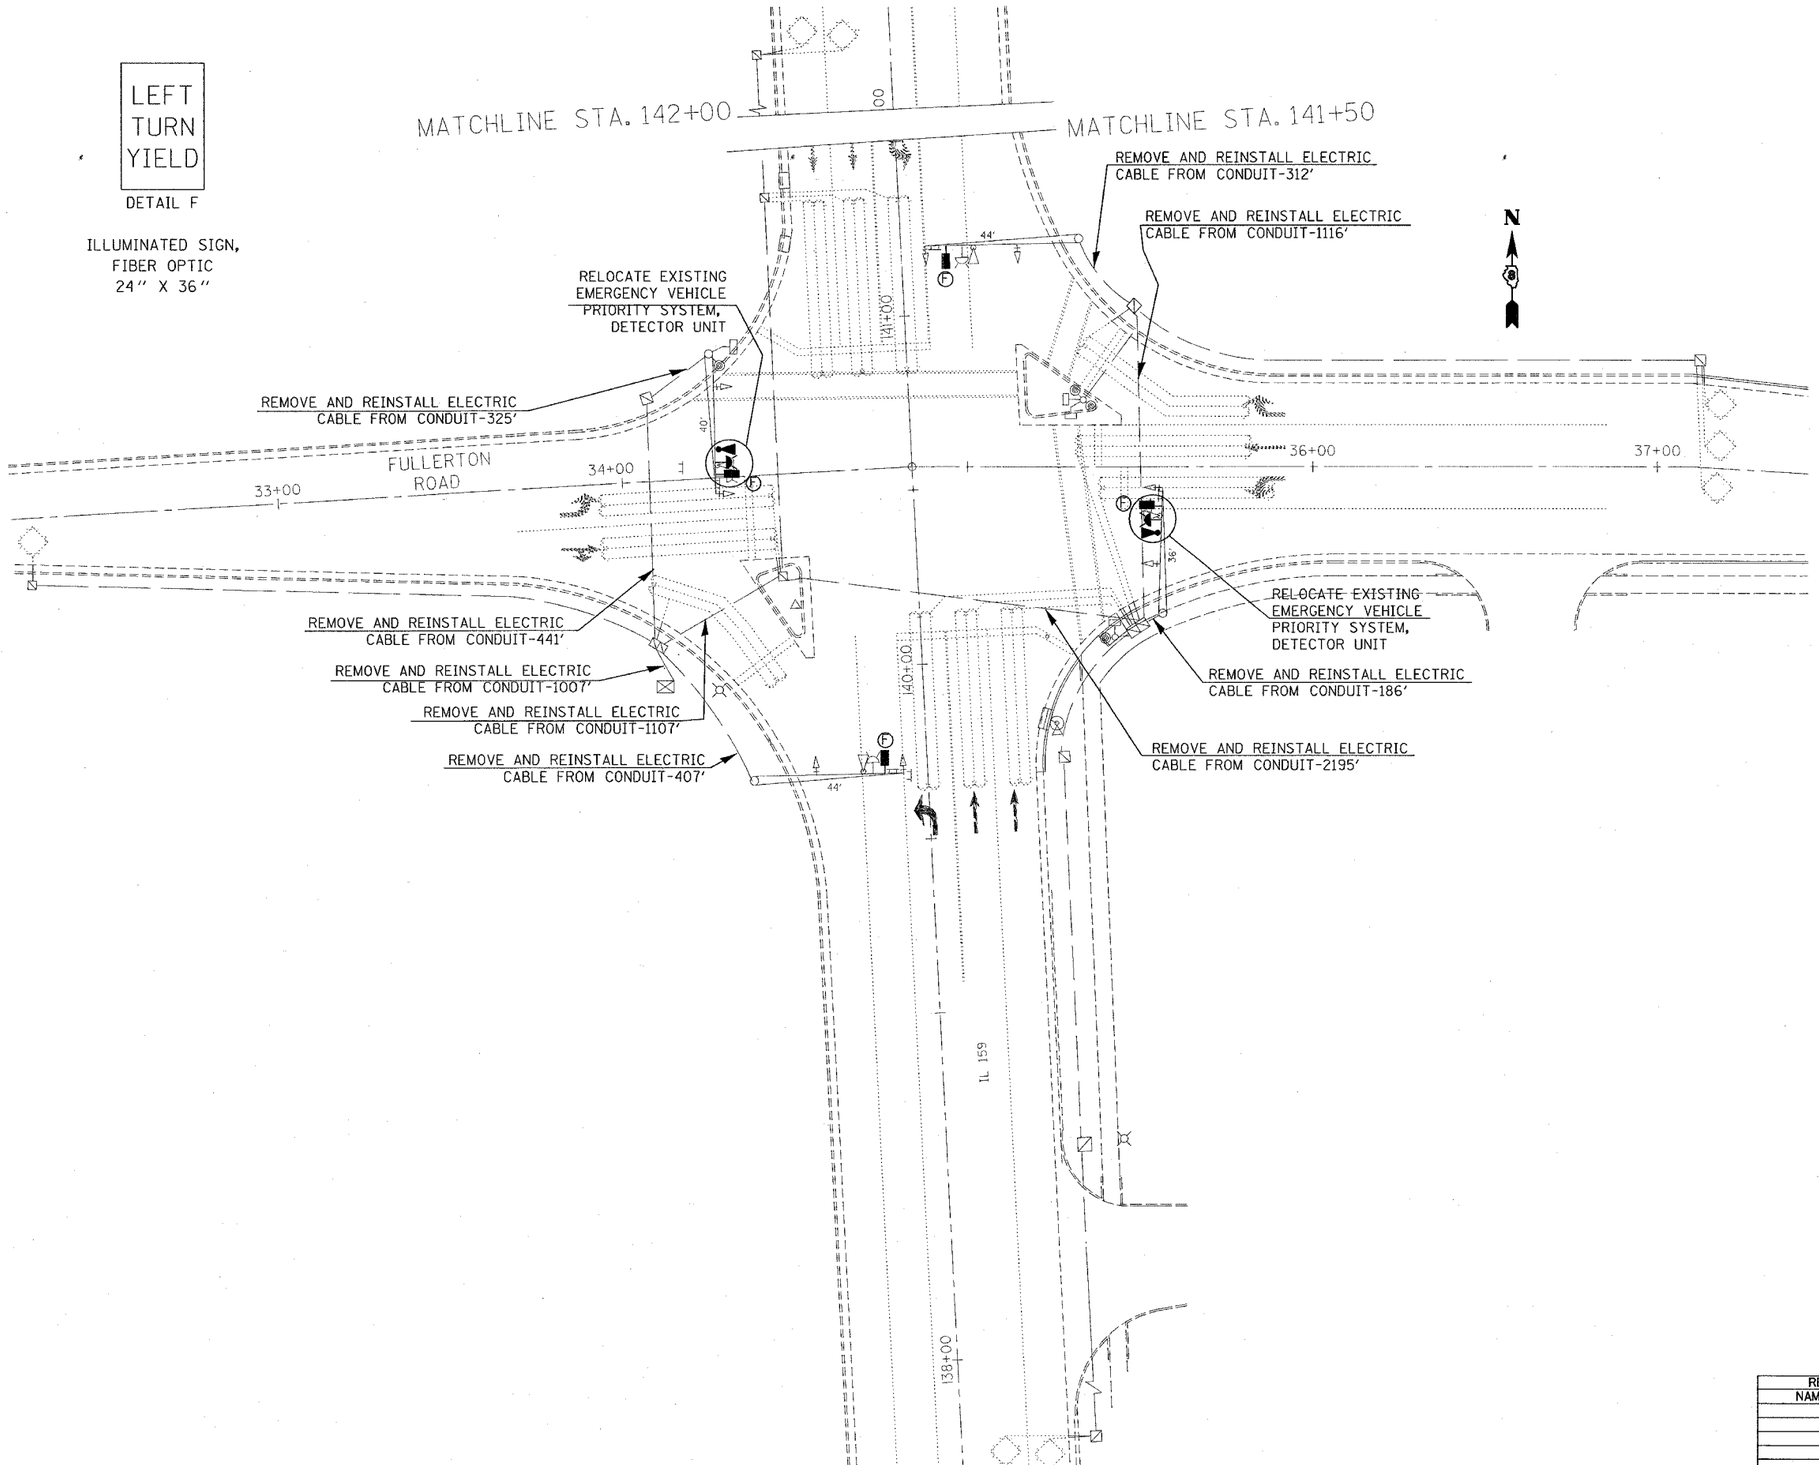

20' 0 20' 40'
SCALE: 1" = 20'

REVISIONS	
NAME	DATE

ILLINOIS DEPARTMENT OF TRANSPORTATION

IL 159 AND FULLERTON RD. LIGHTED SIGNS PLANS

VARIOUS ROUTES
SECTION DIST 8 FLASHING BEACONS 2005-1
MONROE AND ST. CLAIR COUNTIES

DRAWN BY:

PLOT DATE: Tuesday June 29, 2004 @ 3:26:56 PM

PLAN | NOTE BOOK NO. | SURVEYED | PLOTTED | ALIGNMENT CHECKED | RT. OF WAY CHECKED | CADD FILE NAME | BY | DATE

6/29/2004
Tuesday June 29, 2004 @ 3:26:56 PM
a:\projects\ad05504\electrical\tspln05504e.dgn LV:1-63