ROUTE	SECTION	COUNTY	TOTAL SHEETS	SHEET NO
*	**	*	7	4
STA.	TO STA.			

CONTRACT NO.: 76797

* VARIOUS

** DIST 8 FLASHING BEACONS 2005-2

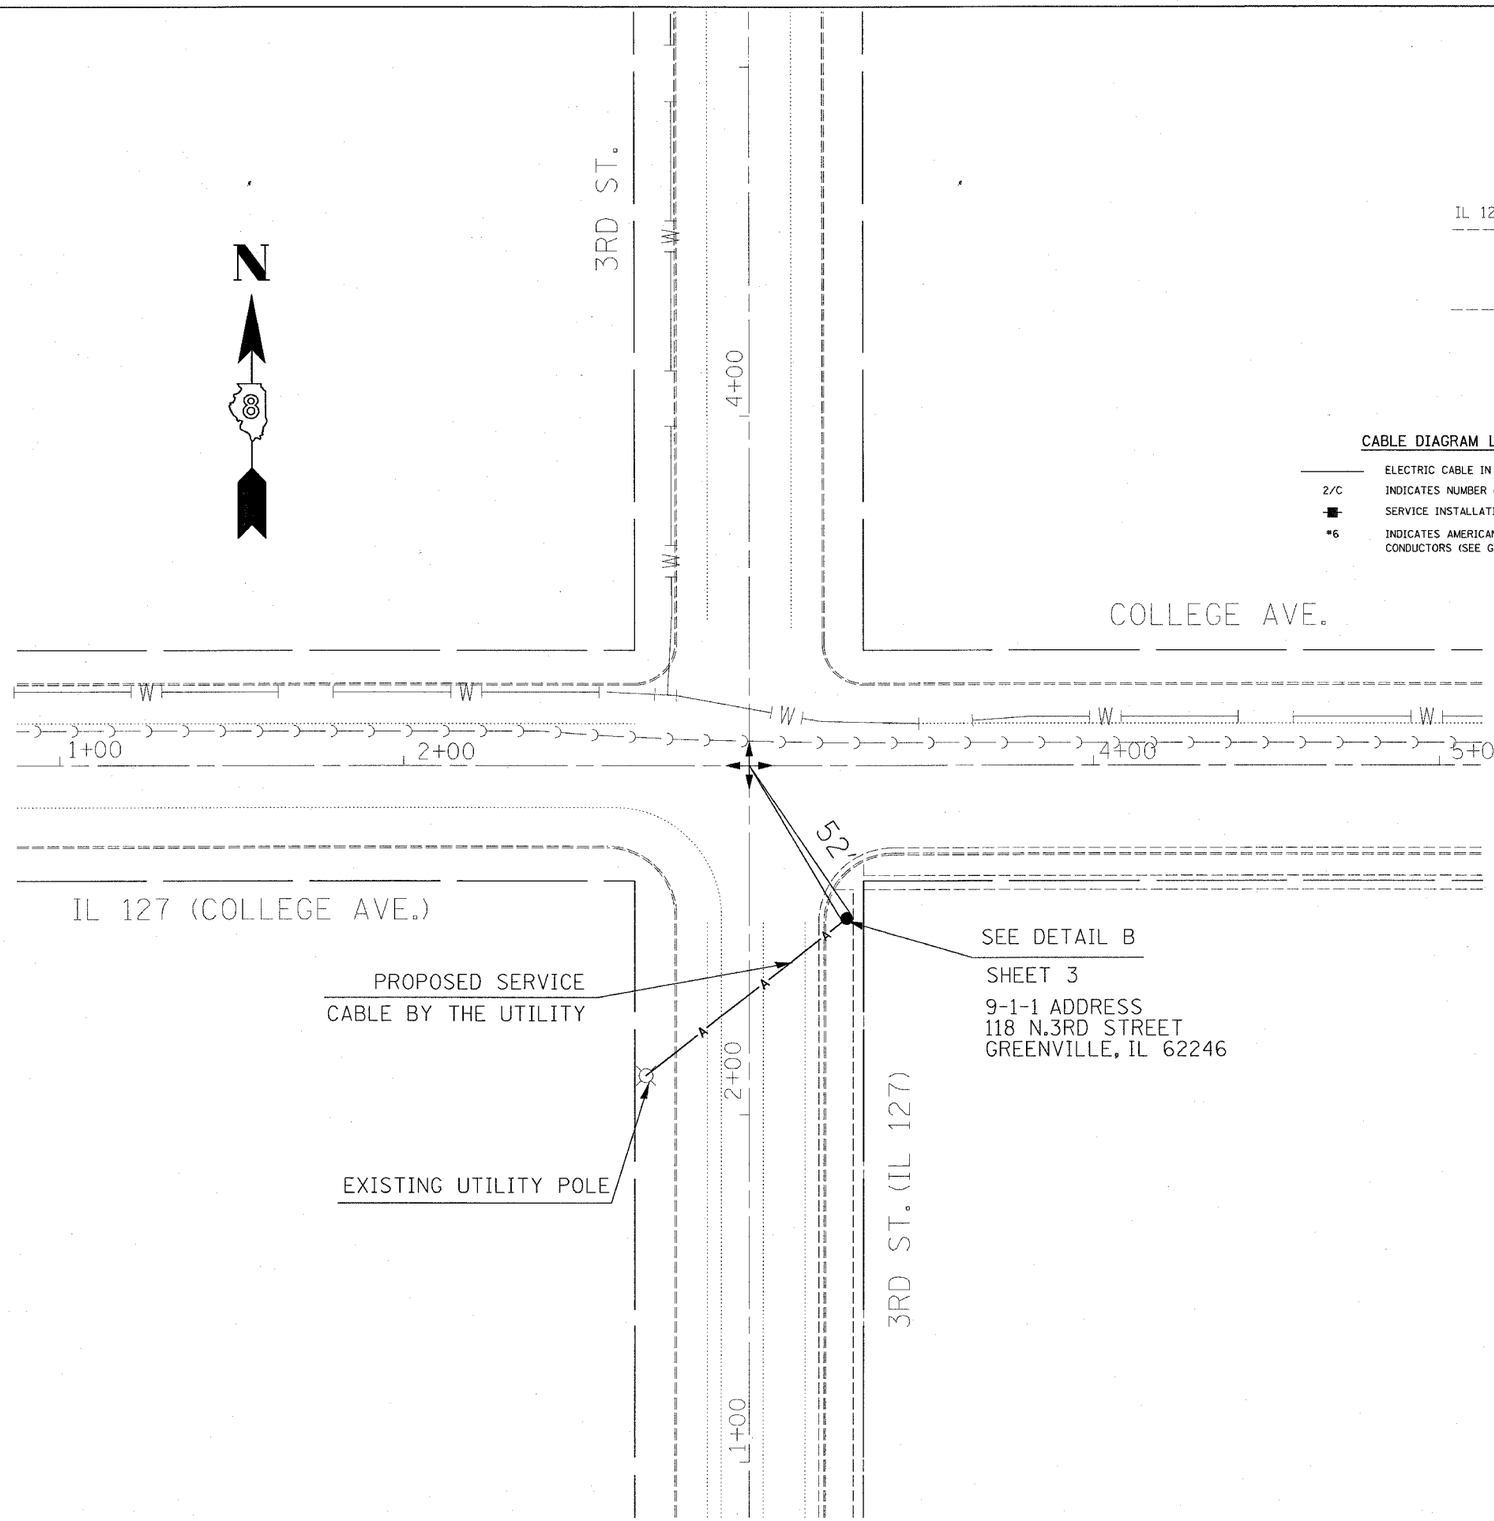

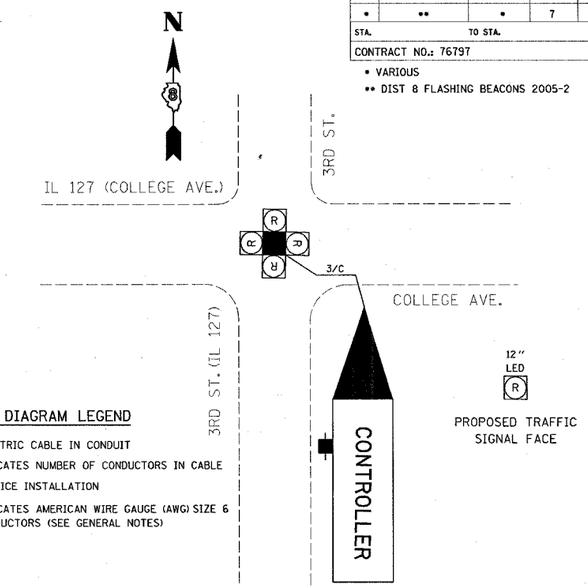

CABLE DIAGRAM

CABLE DIAGRAM LEGEND

———	ELECTRIC CABLE IN CONDUIT
2/C	INDICATES NUMBER OF CONDUCTORS IN CABLE
■	SERVICE INSTALLATION
*6	INDICATES AMERICAN WIRE GAUGE (AWG) SIZE 6 CONDUCTORS (SEE GENERAL NOTES)

20' 0 20' 40'

SCALE: 1" = 20'

REVISIONS	
NAME	DATE

ILLINOIS DEPARTMENT OF TRANSPORTATION

IL 127 AND 3RD ST. FLASHING BEACON PLAN AND CABLE DIAGRAM

VARIOUS ROUTE
SECTION DIST 8 FLASHING BEACONS 2005-2
VARIOUS COUNTIES

DRAWN BY:

PLOT DATE: Monday August 16, 2004 @ 2:03:29 PM

PLAN | NOTE BOOK NO. | SURVEYED | PLOTTED | ALIGNMENT CHECKED | RT. OF WAY CHECKED | CADD FILE NAME | BY | DATE

8/16/2004
Monday August 16, 2004 @ 2:03:29 PM
c:\projects\ed05804\electrical\tspln05804ae.dgn L. 63