ROUTE	SECTION	COUNTY	TOTAL SHEETS	SHEET NO
*	**	*	7	5
STA.		TO STA.		

CONTRACT NO.: 76797

* VARIOUS

** DIST 8 FLASHING BEACONS 2005-2

PLAN		BY	DATE
NOTE BOOK NO.	SURVEYED		
	PLOTTED		
	ALIGNMENT CHECKED		
	PLAN CHECKED		
	CADD FILE NAME		

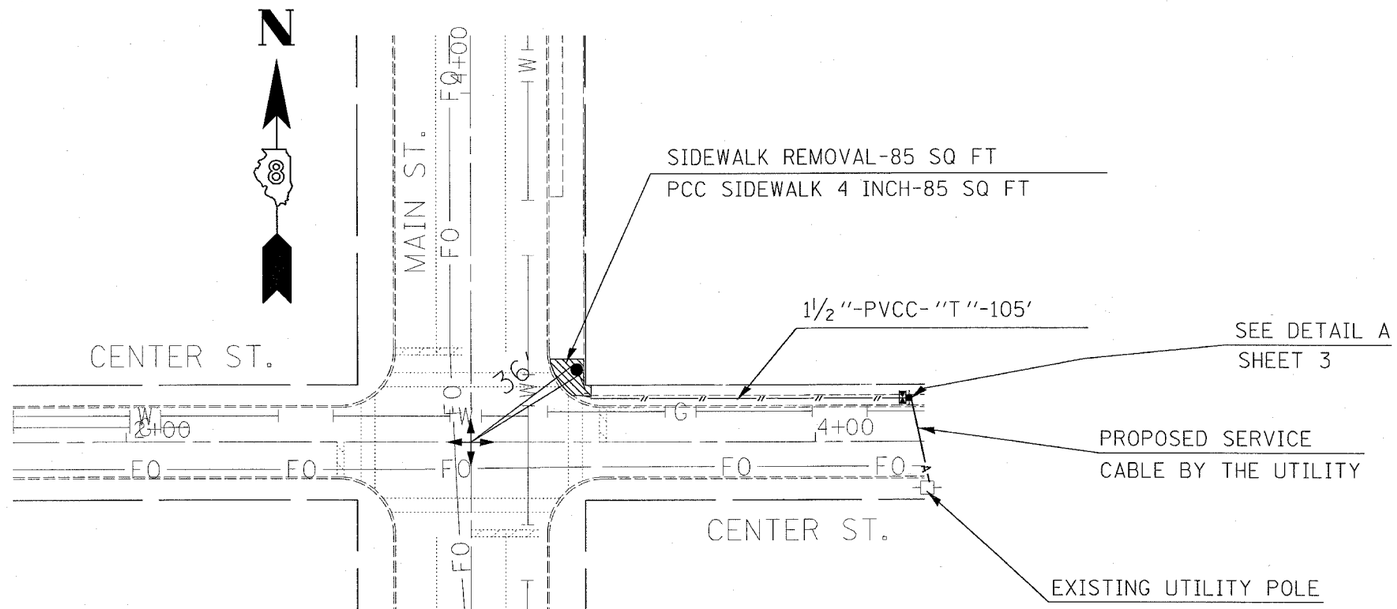

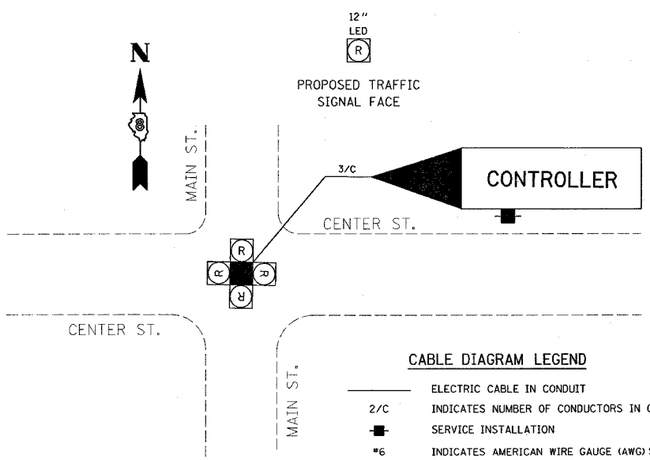

CABLE DIAGRAM LEGEND

———	ELECTRIC CABLE IN CONDUIT
2/C	INDICATES NUMBER OF CONDUCTORS IN CABLE
■	SERVICE INSTALLATION
#6	INDICATES AMERICAN WIRE GAUGE (AWG) SIZE 6 CONDUCTORS (SEE GENERAL NOTES)

CABLE DIAGRAM

20' 0 20' 40'

SCALE: 1" = 20'

REVISIONS	
NAME	DATE

ILLINOIS DEPARTMENT OF TRANSPORTATION

MAIN ST. AND CENTER ST. FLASHING BEACON PLAN AND CABLE DIAGRAM

VARIOUS ROUTE

SECTION DIST 8 FLASHING BEACONS 2005-2

VARIOUS COUNTIES

DRAWN BY:

PLOT DATE: Monday August 16, 2004 @ 2:03:21 PM

8/16/2004
Monday August 16, 2004 @ 2:03:21 PM
c:\projects\ed08208\dist8\spur\d08l04sa.dgn L1 J3