FAP RTE.	SECTION	COUNTY	TOTAL SHEETS	SHEET NO
PARK ROADS	DIST. 8 WSC 2005-2	RANDOLPH		9
STA.	TO STA.			

EXISTING CONDITIONS:

CONTRACT NO. 76803

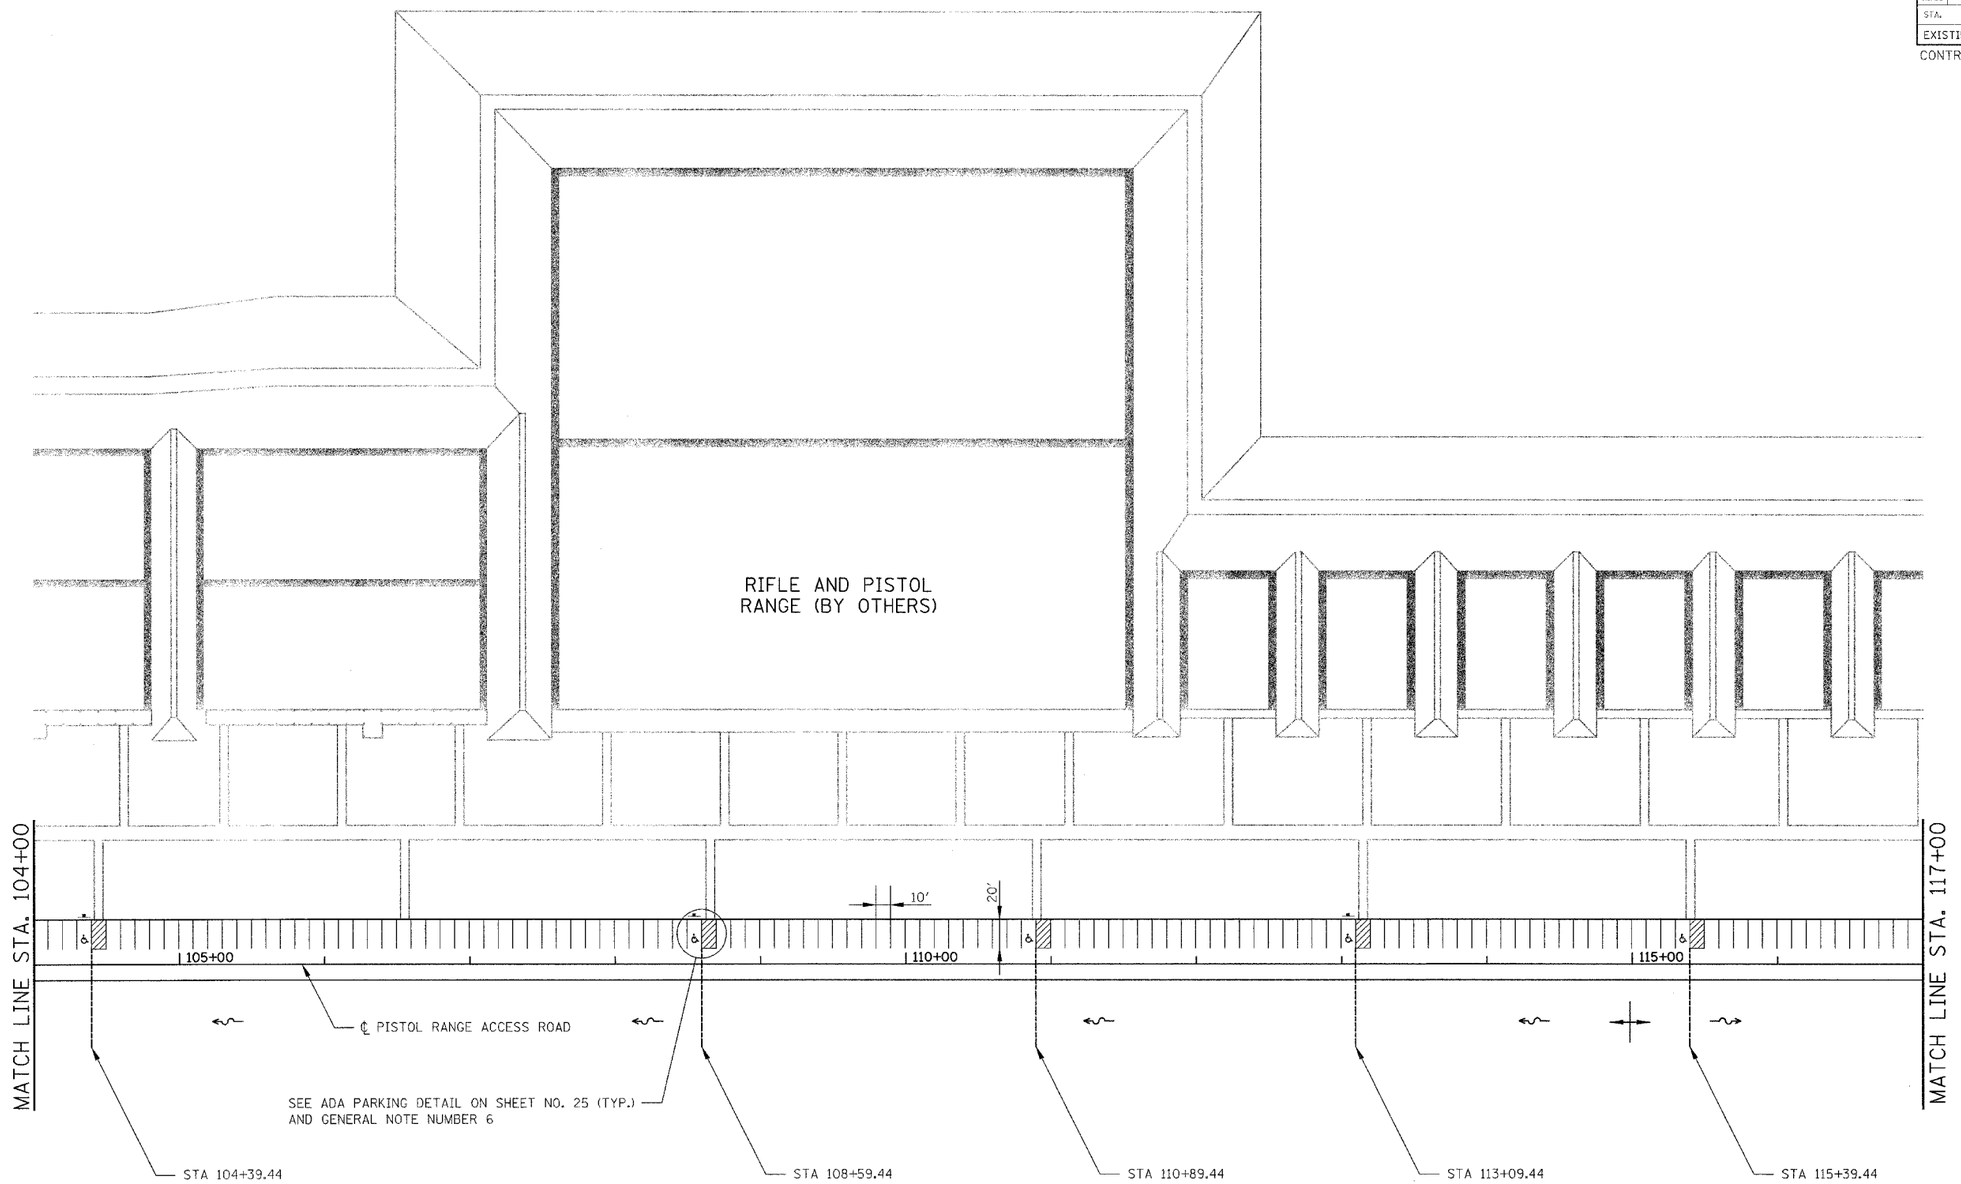

50 0 50 100
SCALE IN FEET

FINAL
8/17/04

ILLINOIS DEPARTMENT OF TRANSPORTATION

PLAN VIEW
PISTOL RANGE ACCESS ROAD

PARK ROADS
SECTION DIST. 8 WSC 2005-2
RANDOLPH COUNTY

DRAWN BY: