FAP RTE.	SECTION	COUNTY	TOTAL SHEETS	SHEET NO.
PARK ROADS	DIST. 8 WSC 2005-2	RANDOLPH		13
STA.	TO STA.			

EXISTING CONDITIONS:

CONTRACT NO. 76803

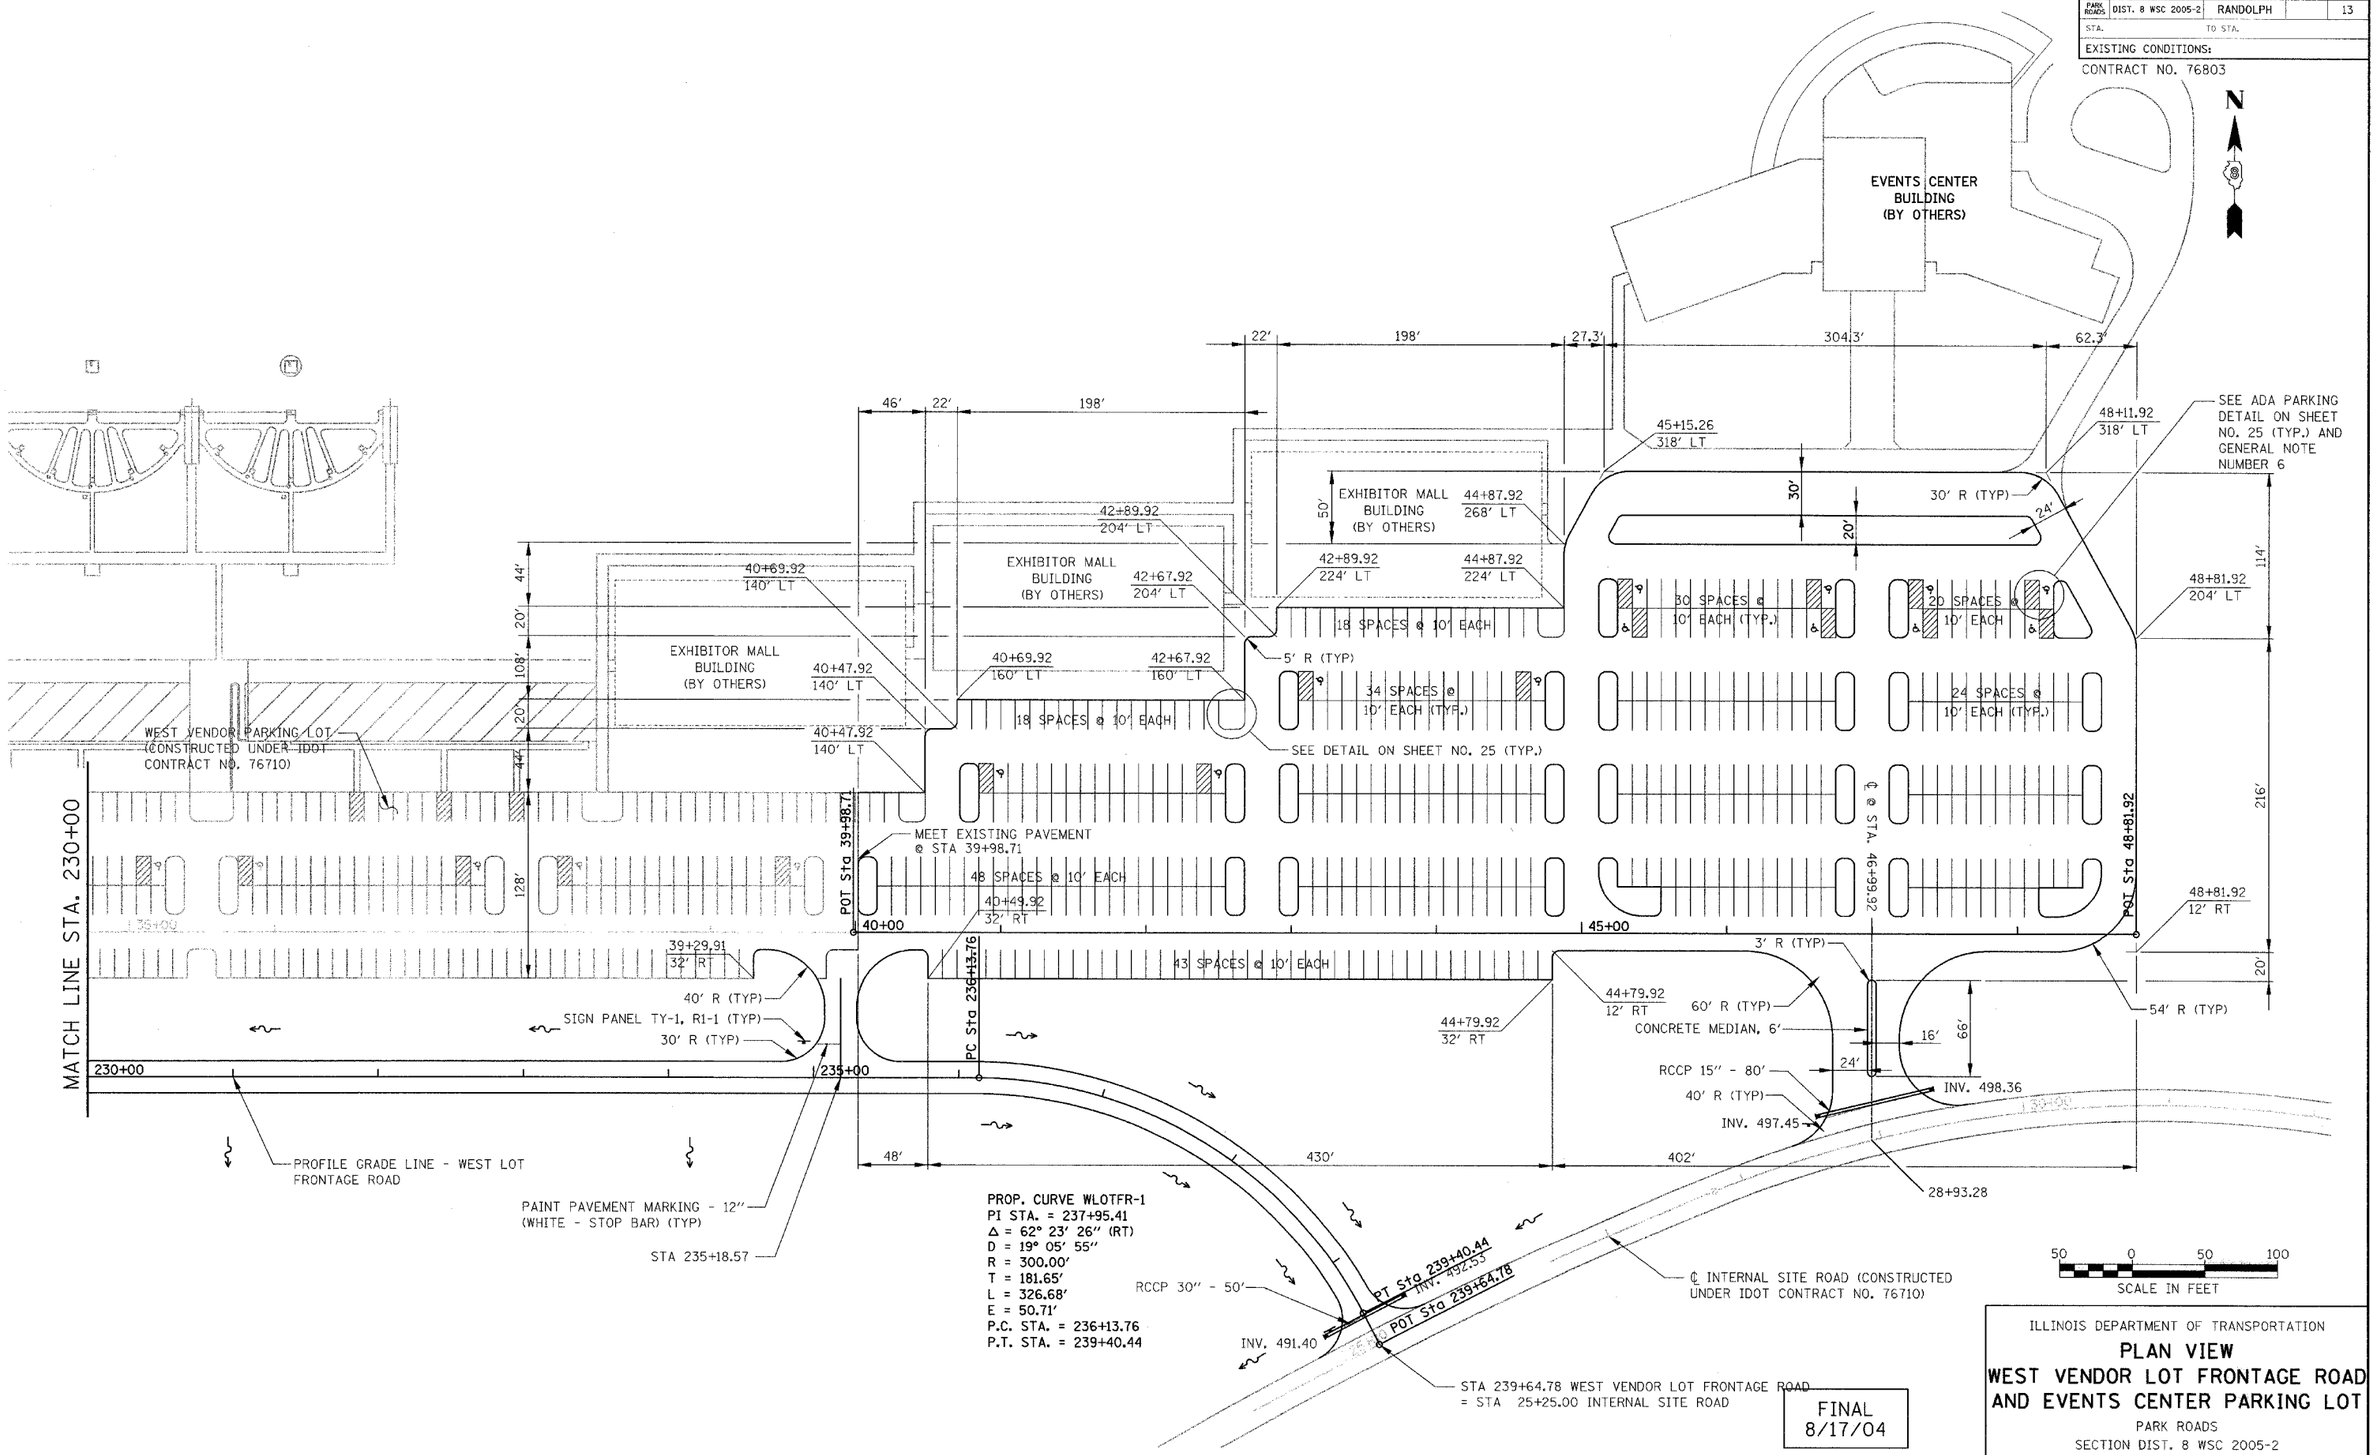

FINAL
8/17/04

ILLINOIS DEPARTMENT OF TRANSPORTATION

PLAN VIEW
WEST VENDOR LOT FRONTAGE ROAD AND EVENTS CENTER PARKING LOT

PARK ROADS
SECTION DIST. 8 WSC 2005-2
RANDOLPH COUNTY

DRAWN BY: