FAP RTE.	SECTION	COUNTY	TOTAL SHEETS	SHEET NO.
PARK ROADS	DIST. 8 WSC 2005-2	RANDOLPH		18
STA.		TO STA.		

EXISTING CONDITIONS:

CONTRACT NO. 76803

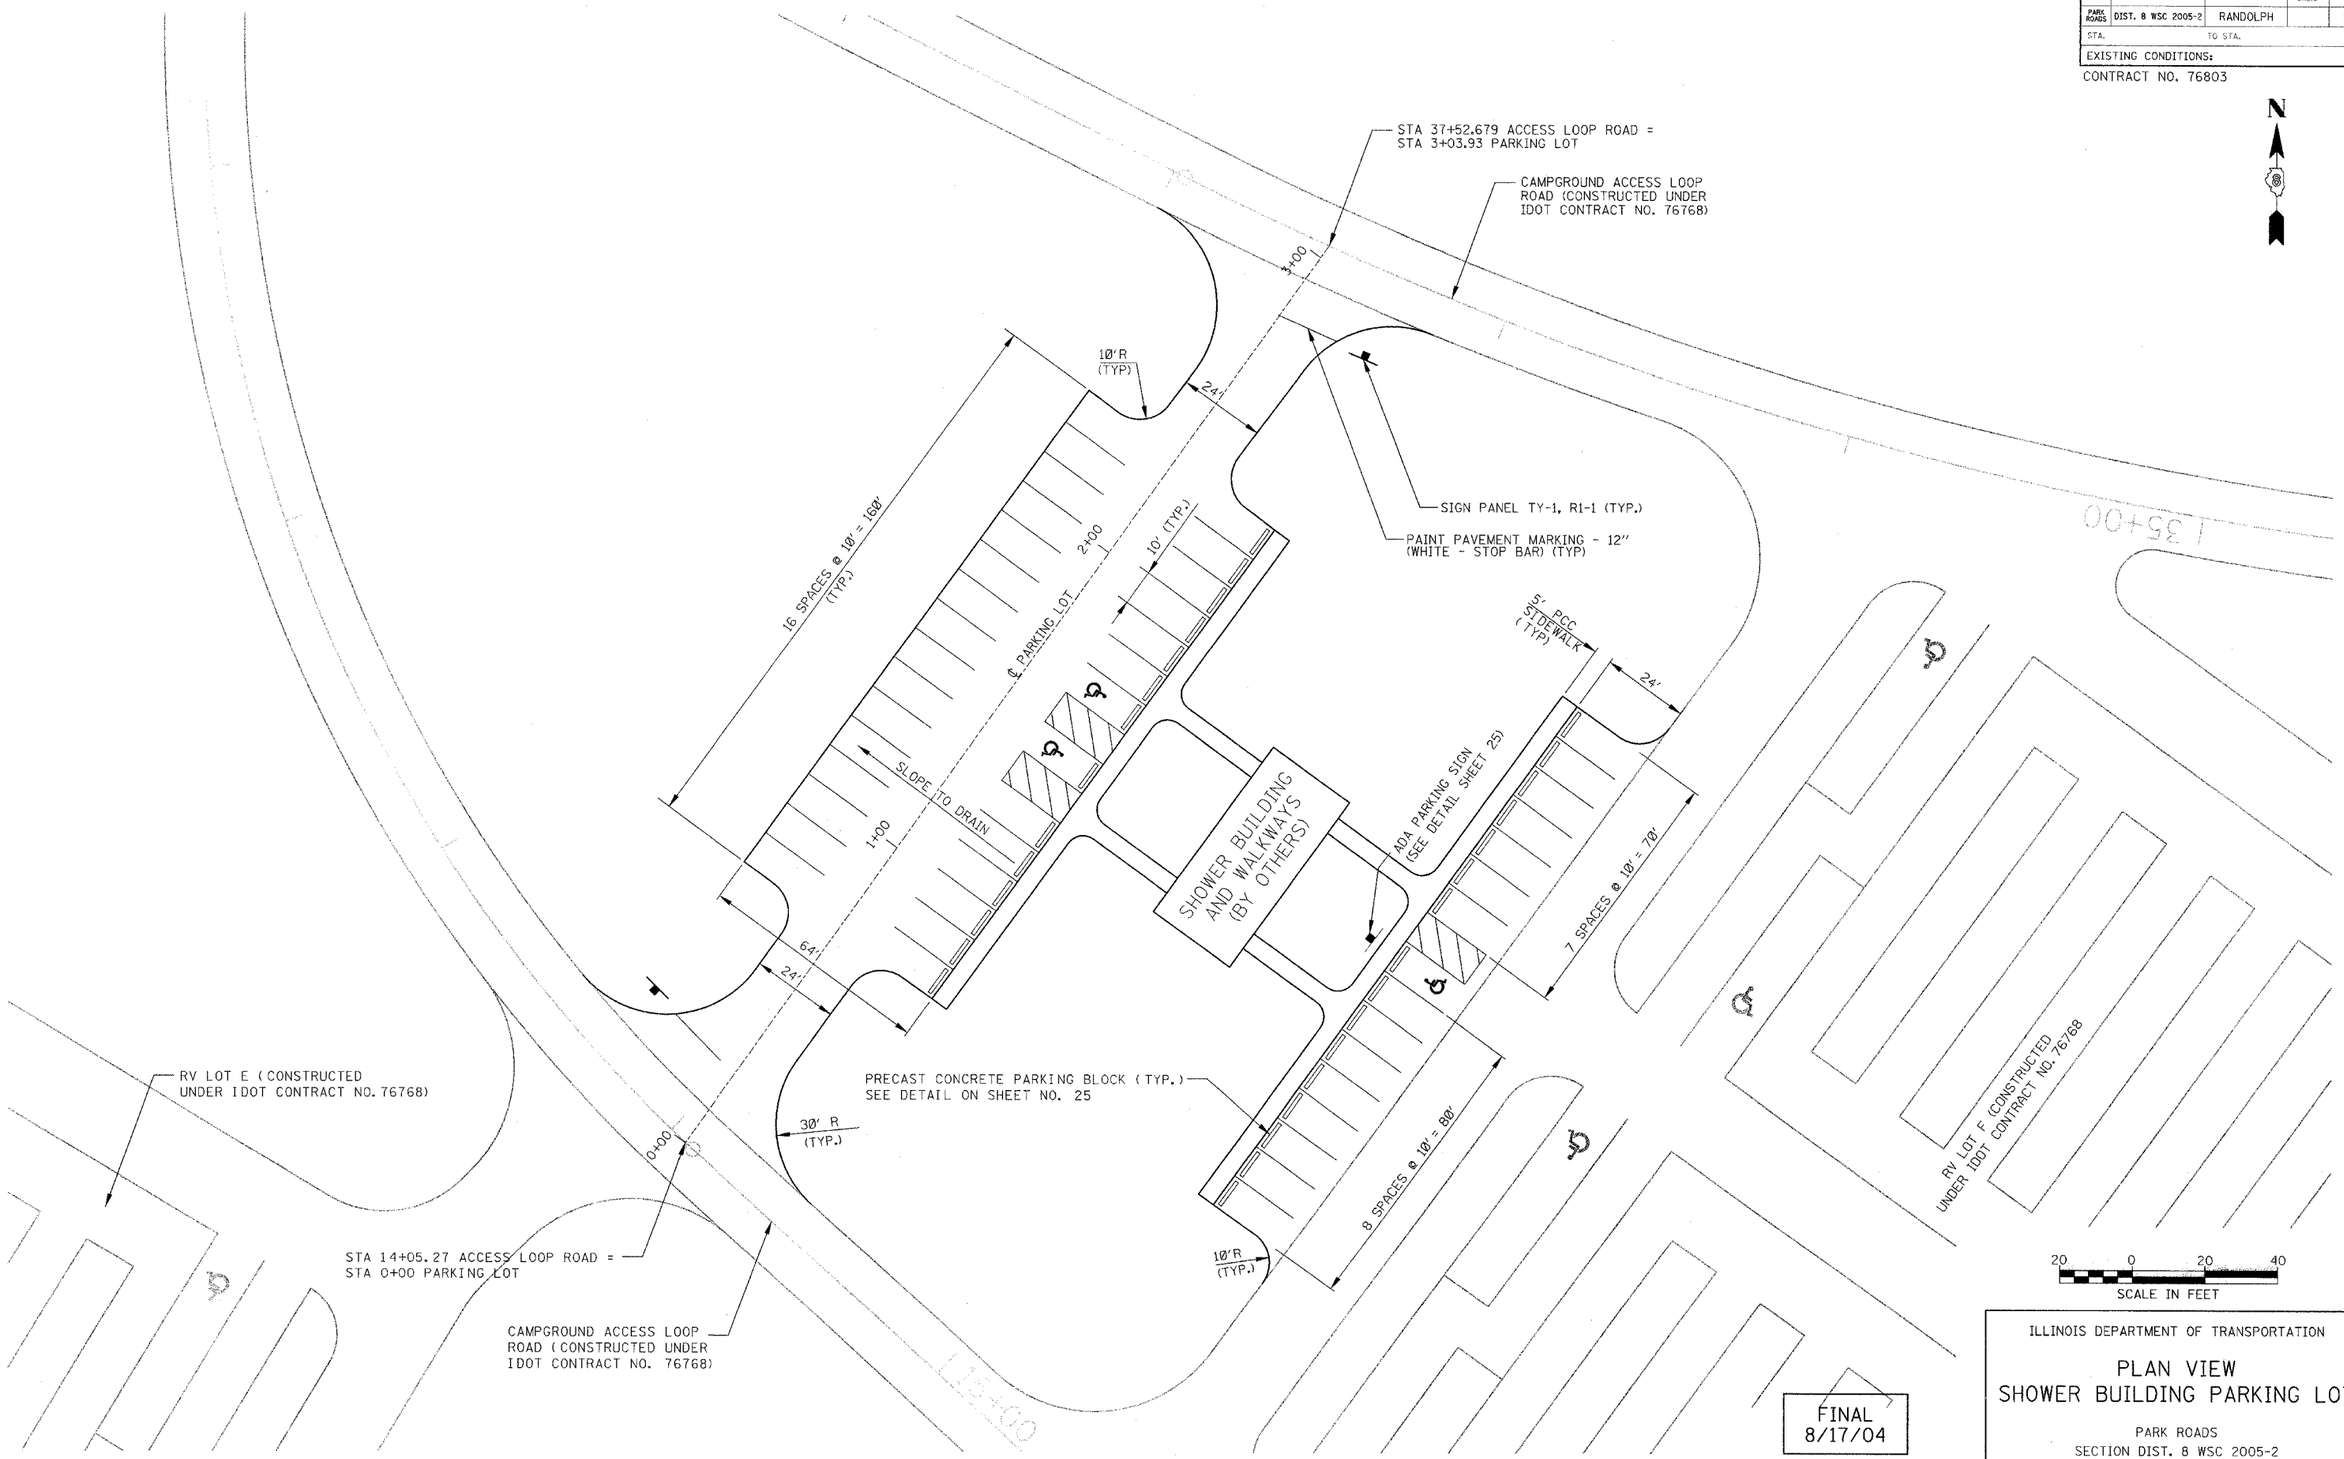

FINAL
8/17/04

ILLINOIS DEPARTMENT OF TRANSPORTATION

PLAN VIEW
SHOWER BUILDING PARKING LOT

PARK ROADS
SECTION DIST. 8 WSC 2005-2
RANDOLPH COUNTY

DRAWN BY: