FAP RTE.	SECTION	COUNTY	TOTAL SHEETS	SHEET NO
PARK ROADS	DIST. 8 WSC 2005-2	RANDOLPH		19
STA.	TO STA.			

EXISTING CONDITIONS:

CONTRACT NO. 76803

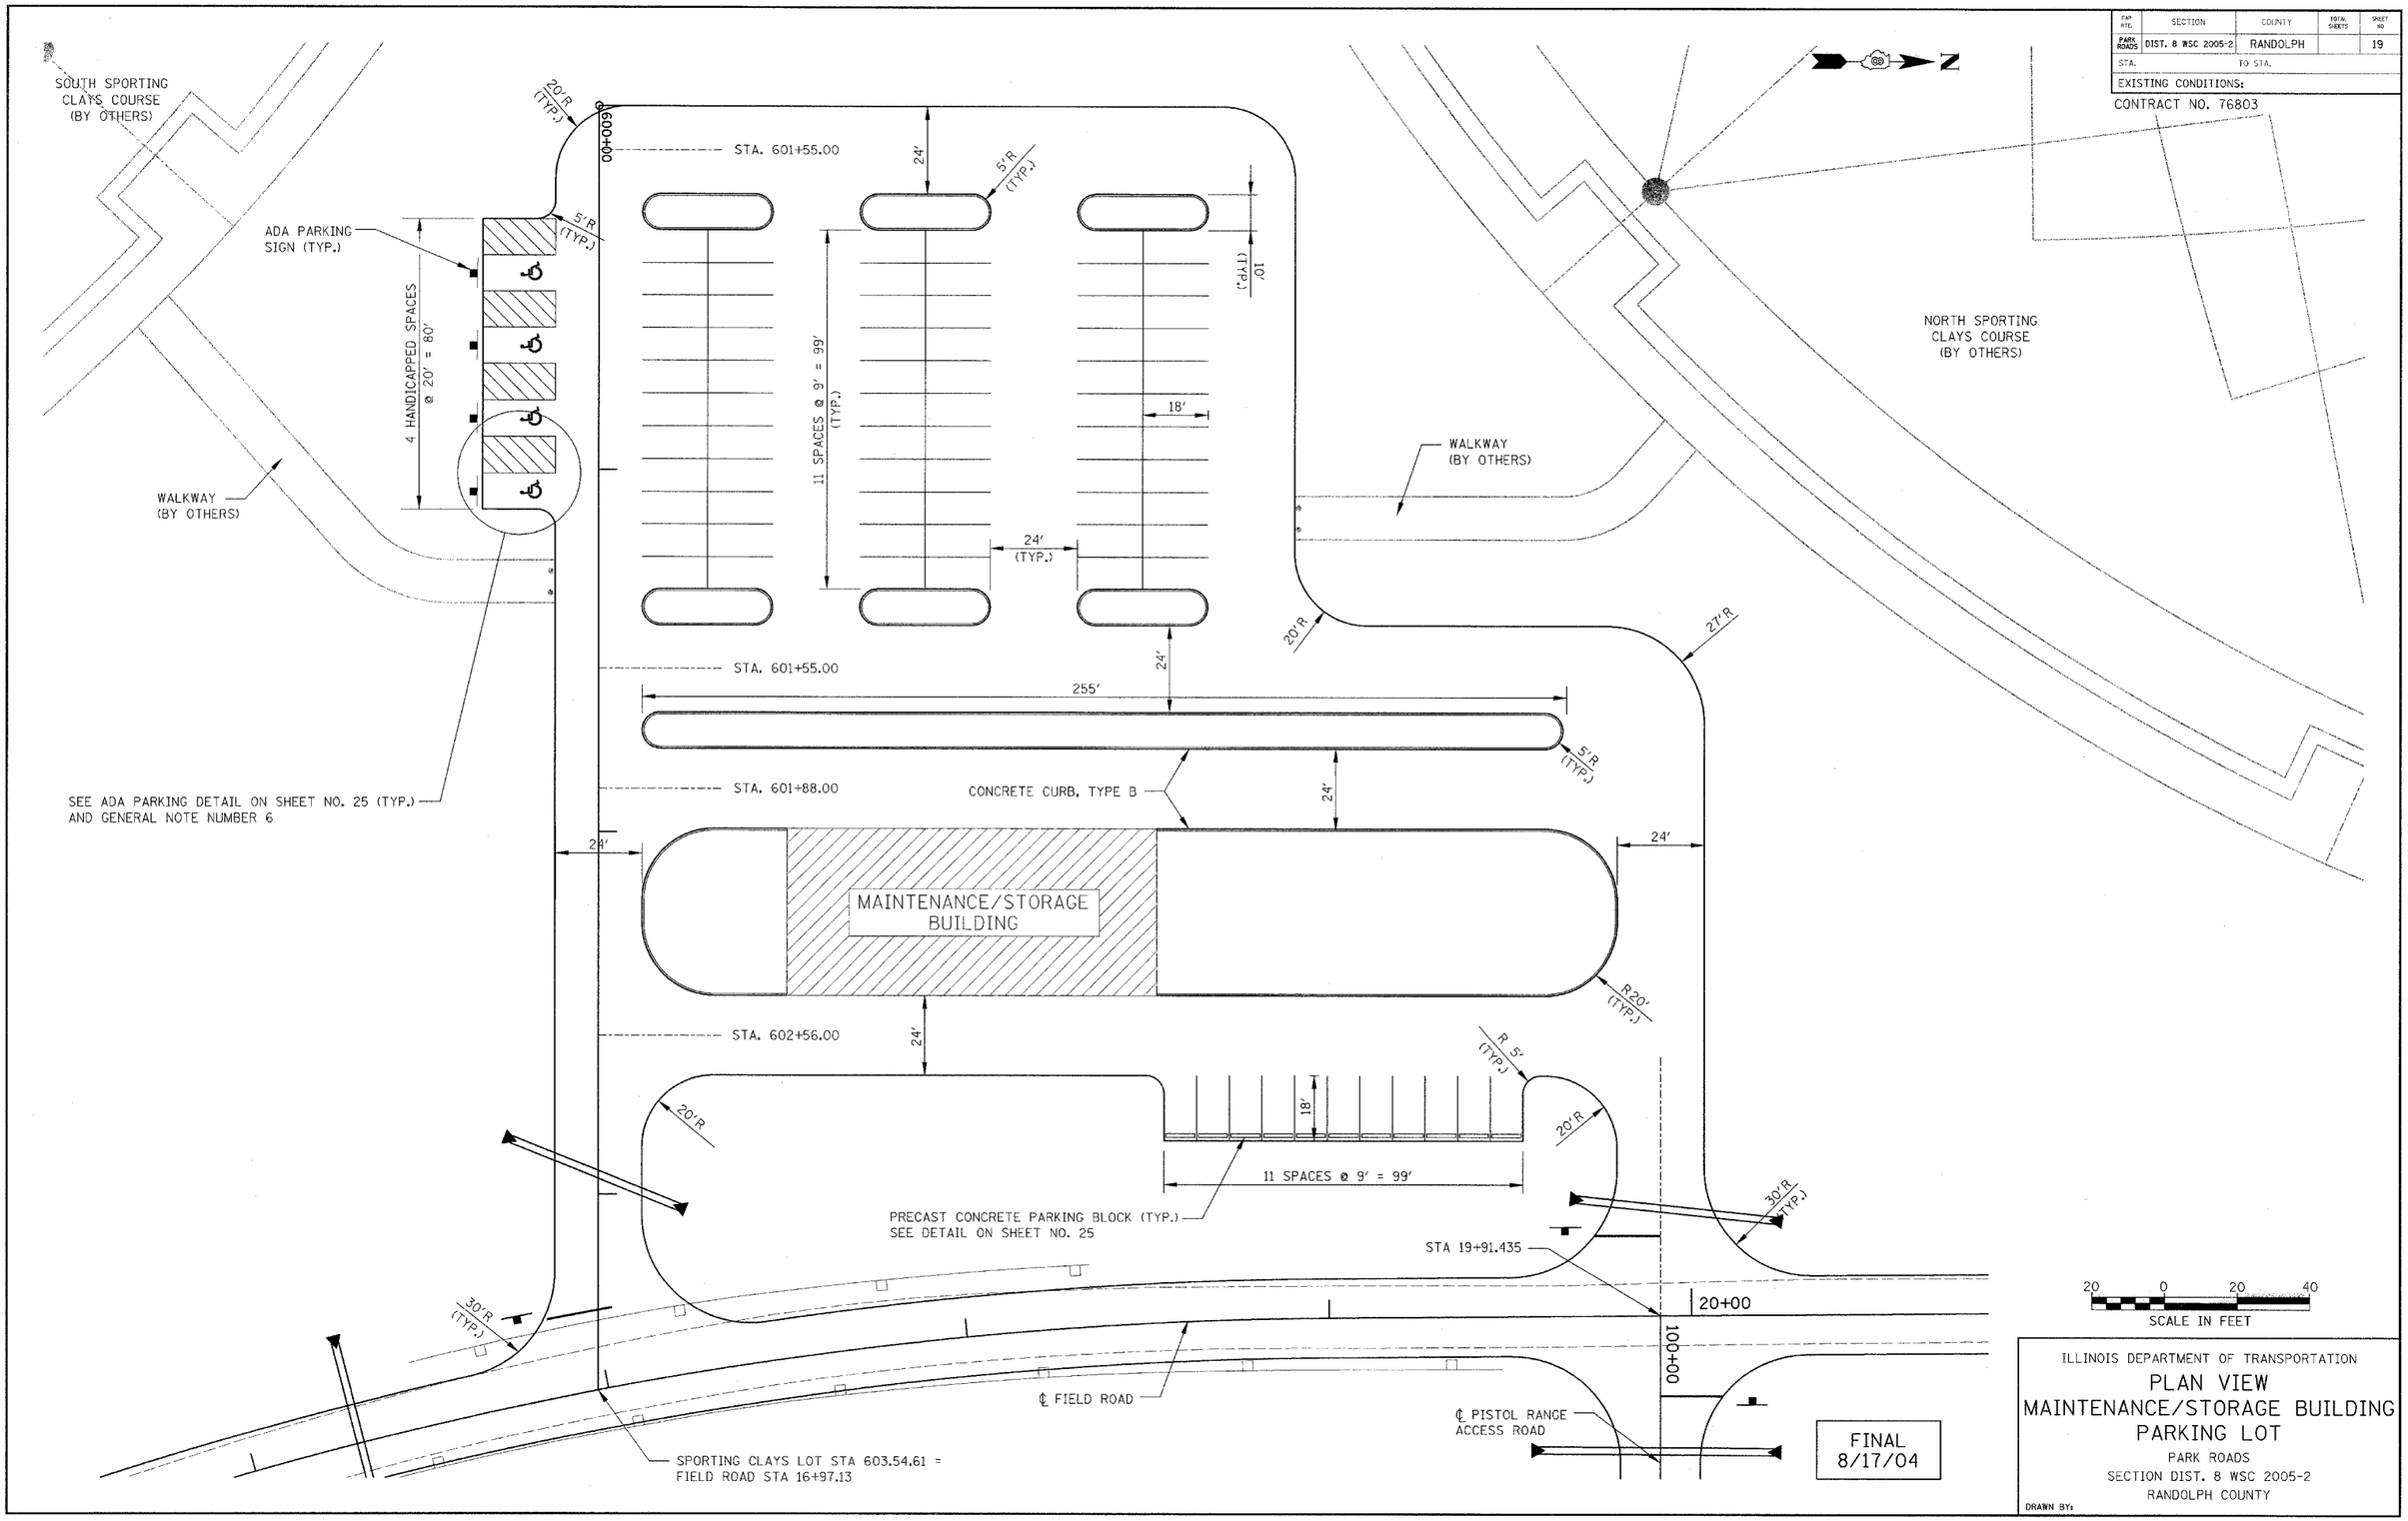

FINAL
8/17/04

ILLINOIS DEPARTMENT OF TRANSPORTATION

PLAN VIEW
MAINTENANCE/STORAGE BUILDING PARKING LOT

PARK ROADS

SECTION DIST. 8 WSC 2005-2

RANDOLPH COUNTY

DRAWN BY: