CONTRACT NO. 76803

FAP RTE.	SECTION	COUNTY	TOTAL SHEETS	SHEET NO
PARK ROADS	DIST. 8 WSC 2005-2	RANDOLPH		22
STA.		TO STA.		

EXISTING CONDITIONS:

PROPOSED PISTOL RANGE ACCESS ROAD PROFILE

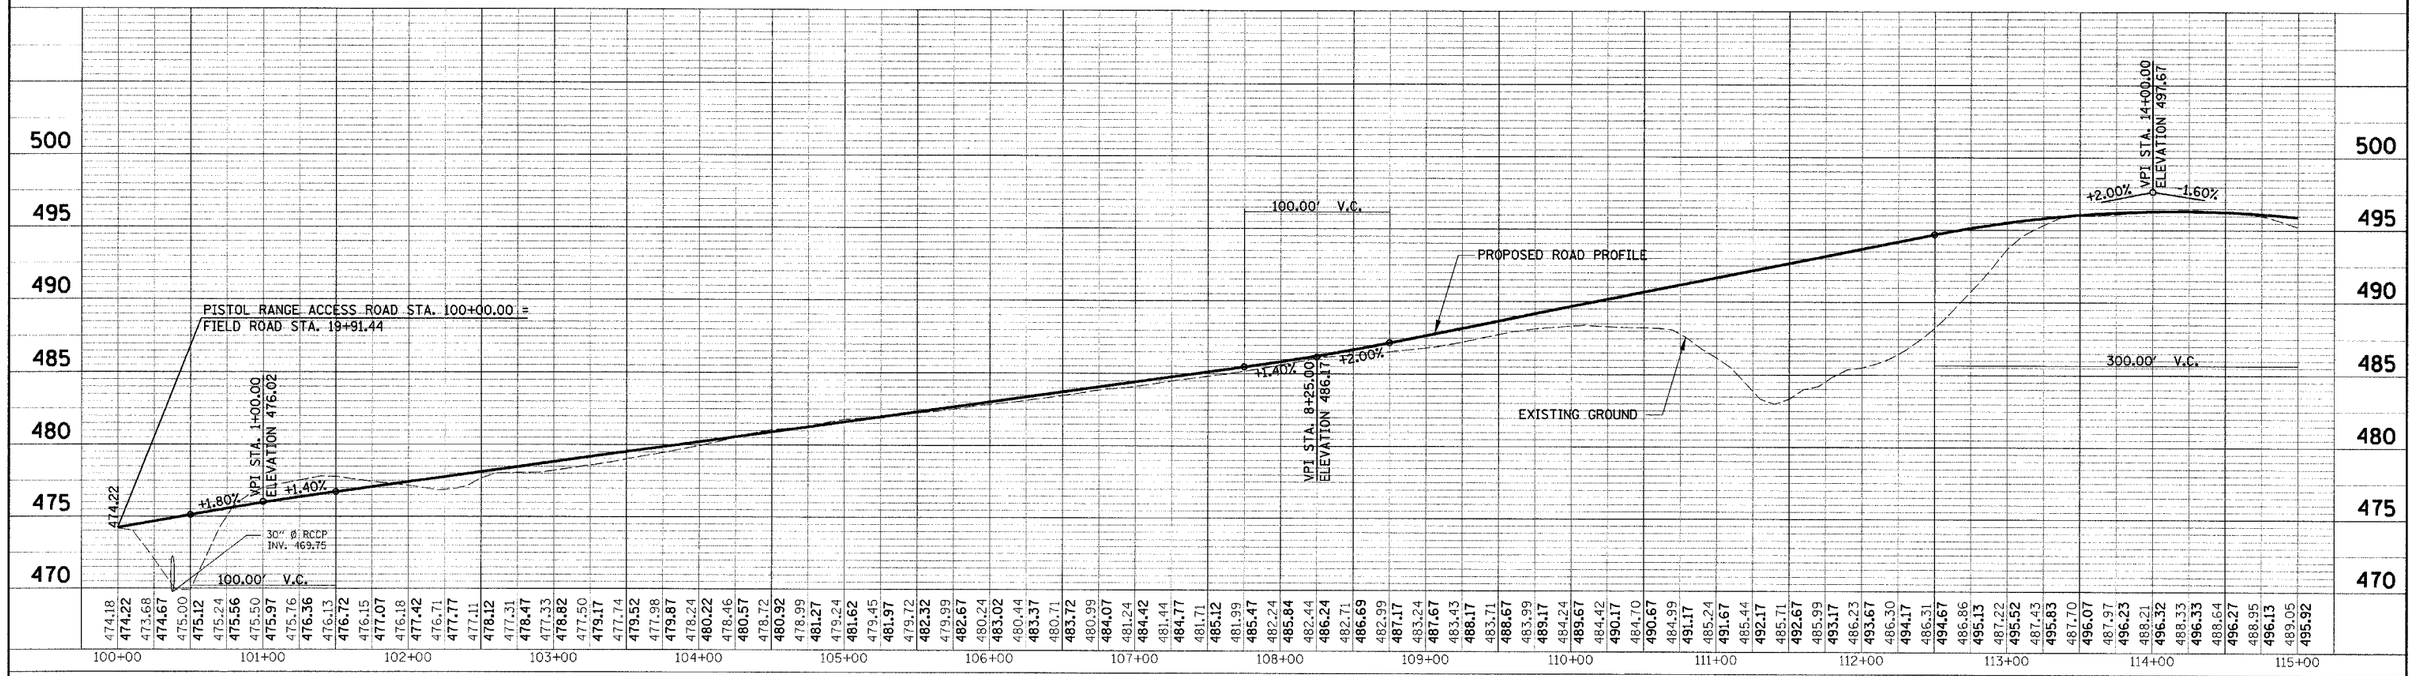

PROPOSED PISTOL RANGE ACCESS ROAD PROFILE

HORIZONTAL SCALE: 1"=50'-0"

VERTICAL SCALE: 1"=5'-0"

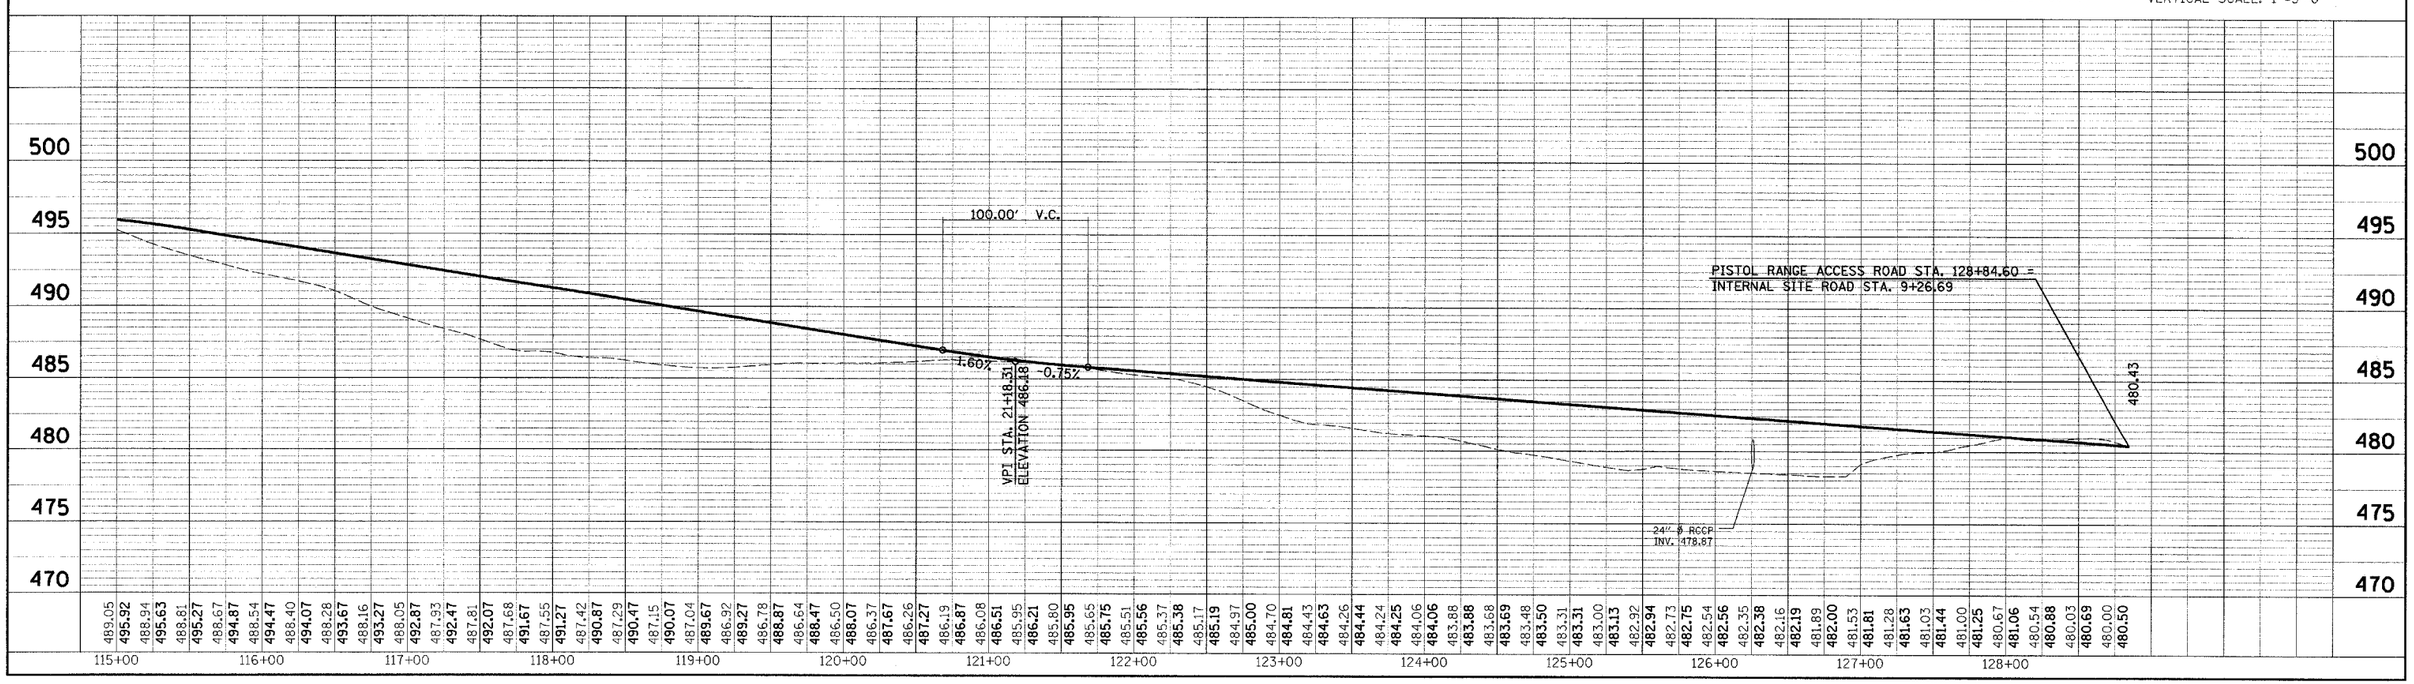

PROPOSED PAVEMENT PROFILE – SPARTA SHOOTING COMPLEX