CONTRACT NO. 76803

FAP RTE.	SECTION	COUNTY	TOTAL SHEETS	SHEET NO
PARK ROADS	DIST. 8 WSC 2005-2	RANDOLPH		23
STA.		TO STA.		
EXISTING CONDITIONS:				

PROPOSED WEST LOT FRONTAGE ROAD PROFILE

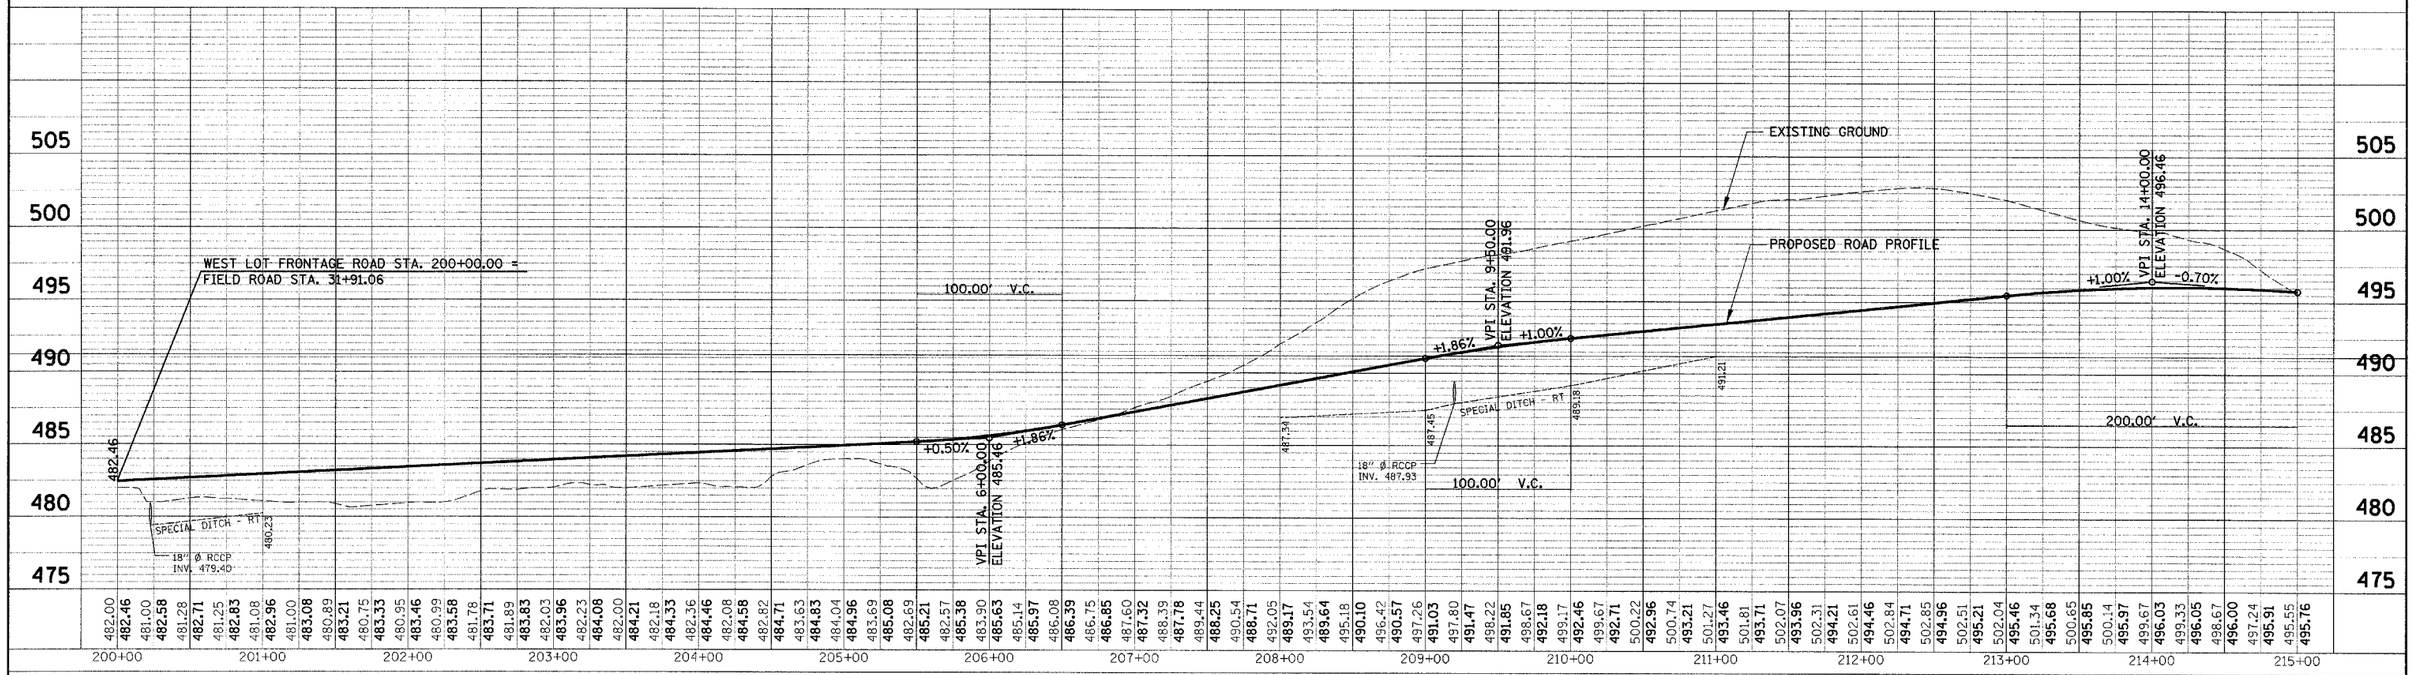

PROPOSED WEST LOT FRONTAGE ROAD PROFILE

HORIZONTAL SCALE: 1"=50'-0"

VERTICAL SCALE: 1"=5'-0"

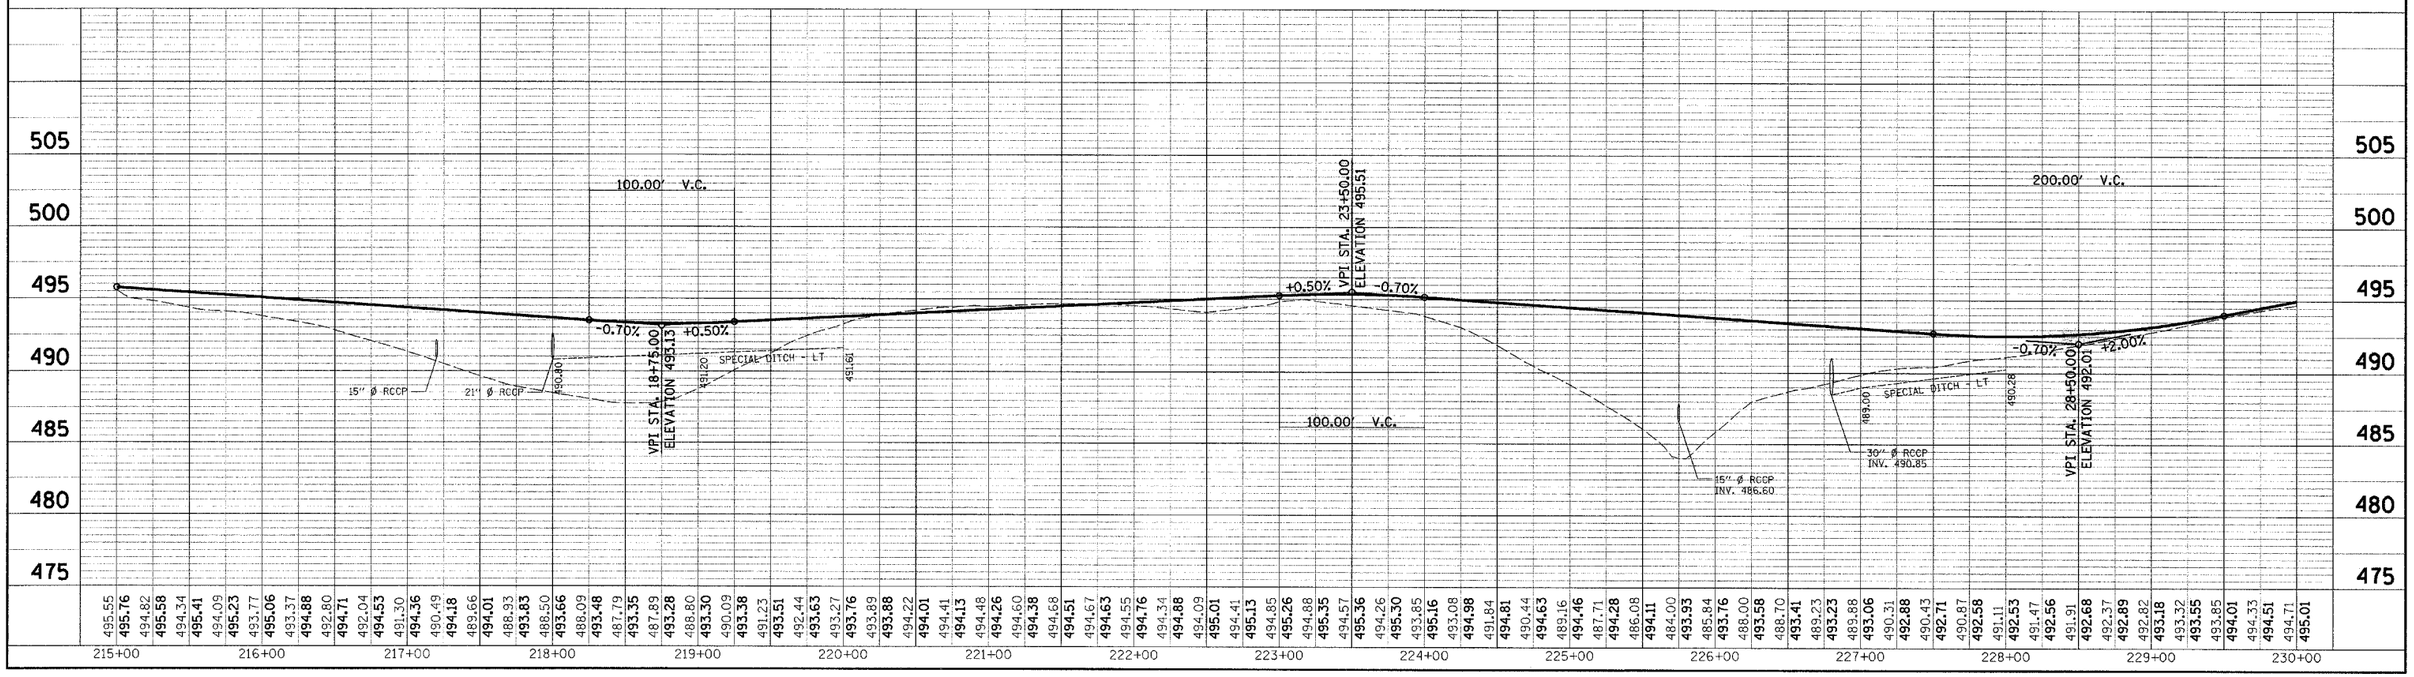

PROPOSED PAVEMENT PROFILE – SPARTA SHOOTING COMPLEX