CONTRACT NO. 76803

FAP RTE.	SECTION	COUNTY	TOTAL SHEETS	SHEET NO.
PARK ROADS	DIST. 8 WSC 2005-2	RANDOLPH		24
STA.	TO STA.			

EXISTING CONDITIONS:

PROPOSED WEST LOT FRONTAGE ROAD PROFILE

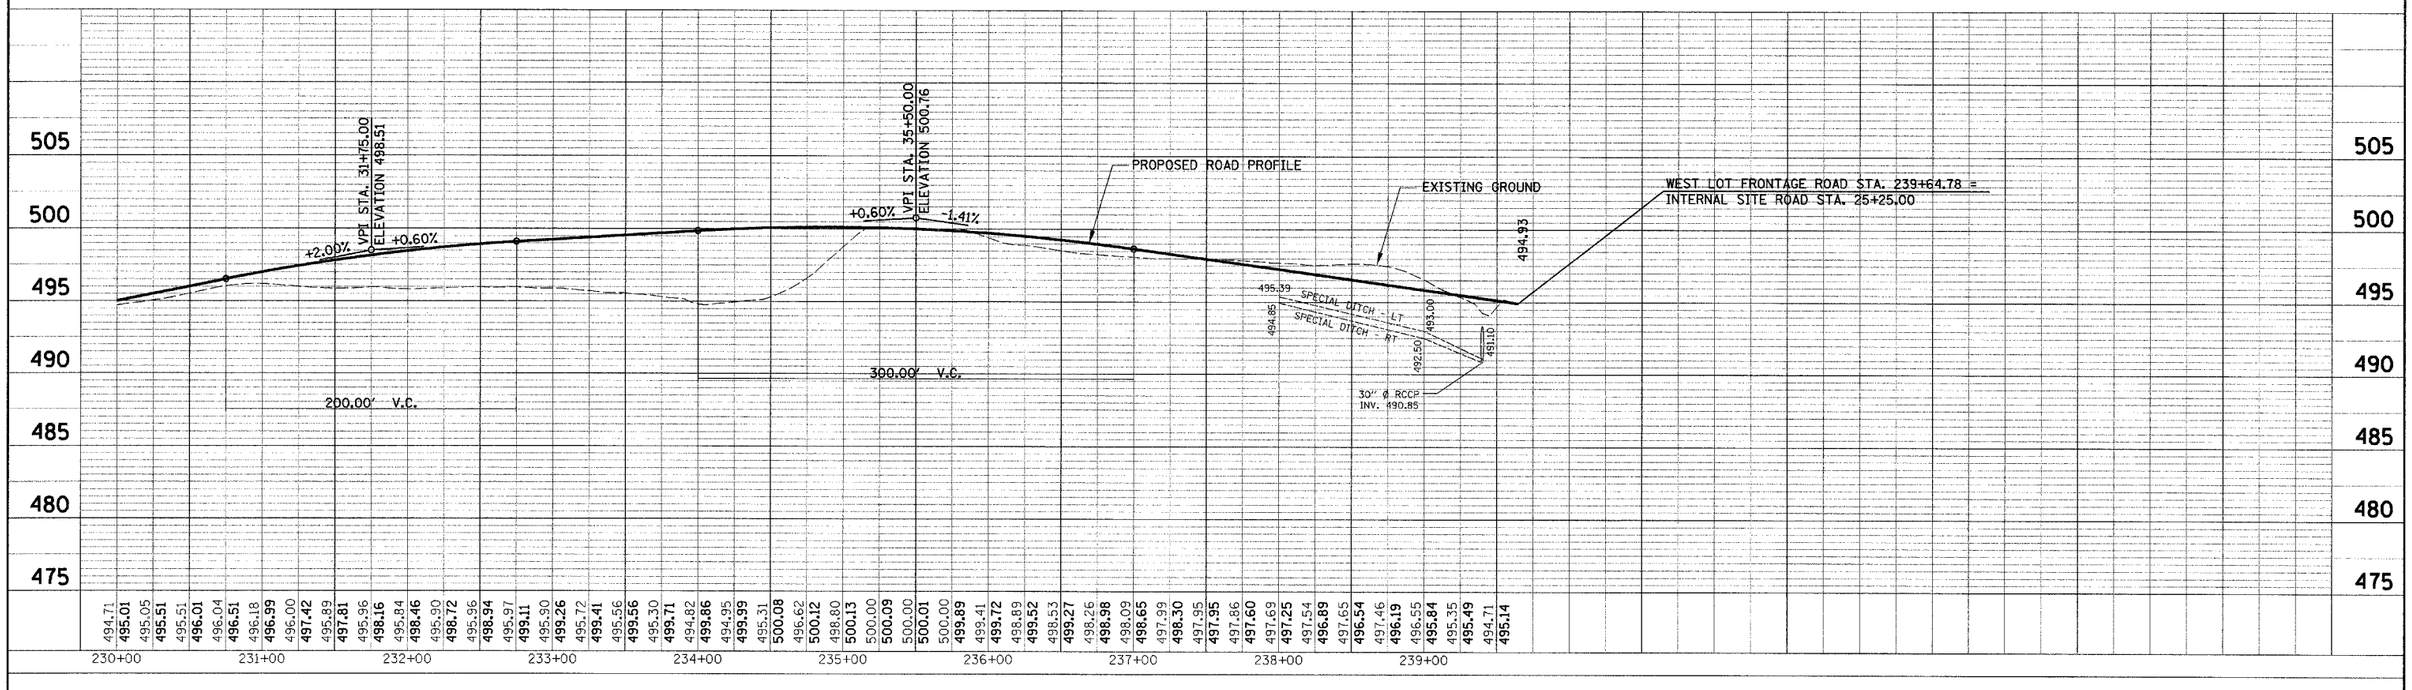

50 0 50 100 HORIZONTAL SCALE: 1"=50'-0"

5 0 5 10 VERTICAL SCALE: 1"=5'-0"

WEST VENDOR LOT ACCESS ROAD PROFILE

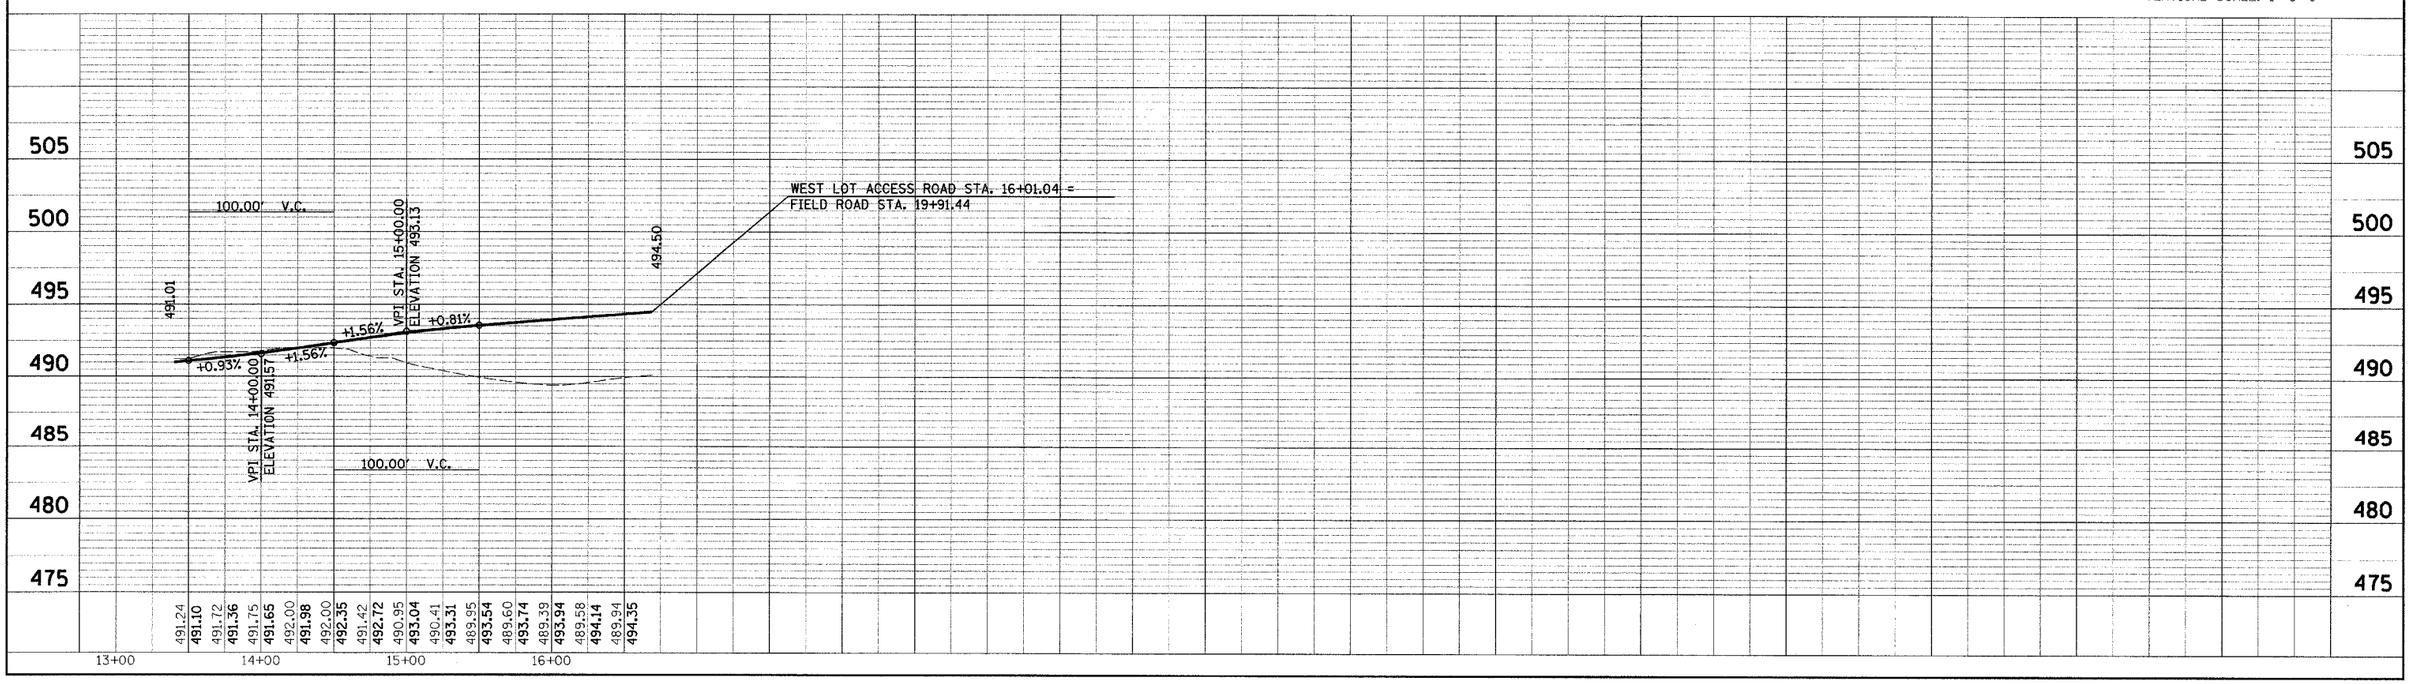

PROPOSED PAVEMENT PROFILE – SPARTA SHOOTING COMPLEX

PLAN		BY	DATE
SURVEYED			
PLOTTED			
ALIGNMENT CHECKED			
RIGHT OF WAY PLOTTED			
NOTE BOOK	CADD FILE NAME		
NO.			

PROFILE		BY	DATE
SURVEYED			
PLOTTED			
GRADES CHECKED			
BRIDGE PLOTTED			
NOTE BOOK	STRUCTURE NOTATIONS CHKD		
NO.			