FAP RTE.	SECTION	COUNTY	TOTAL SHEETS	SHEET NO.
PARK ROADS	DIST. 8 WSC 2005-2	RANDOLPH		33
STA.	TO STA.			

EXISTING CONDITIONS:

CONTRACT NO. 76803

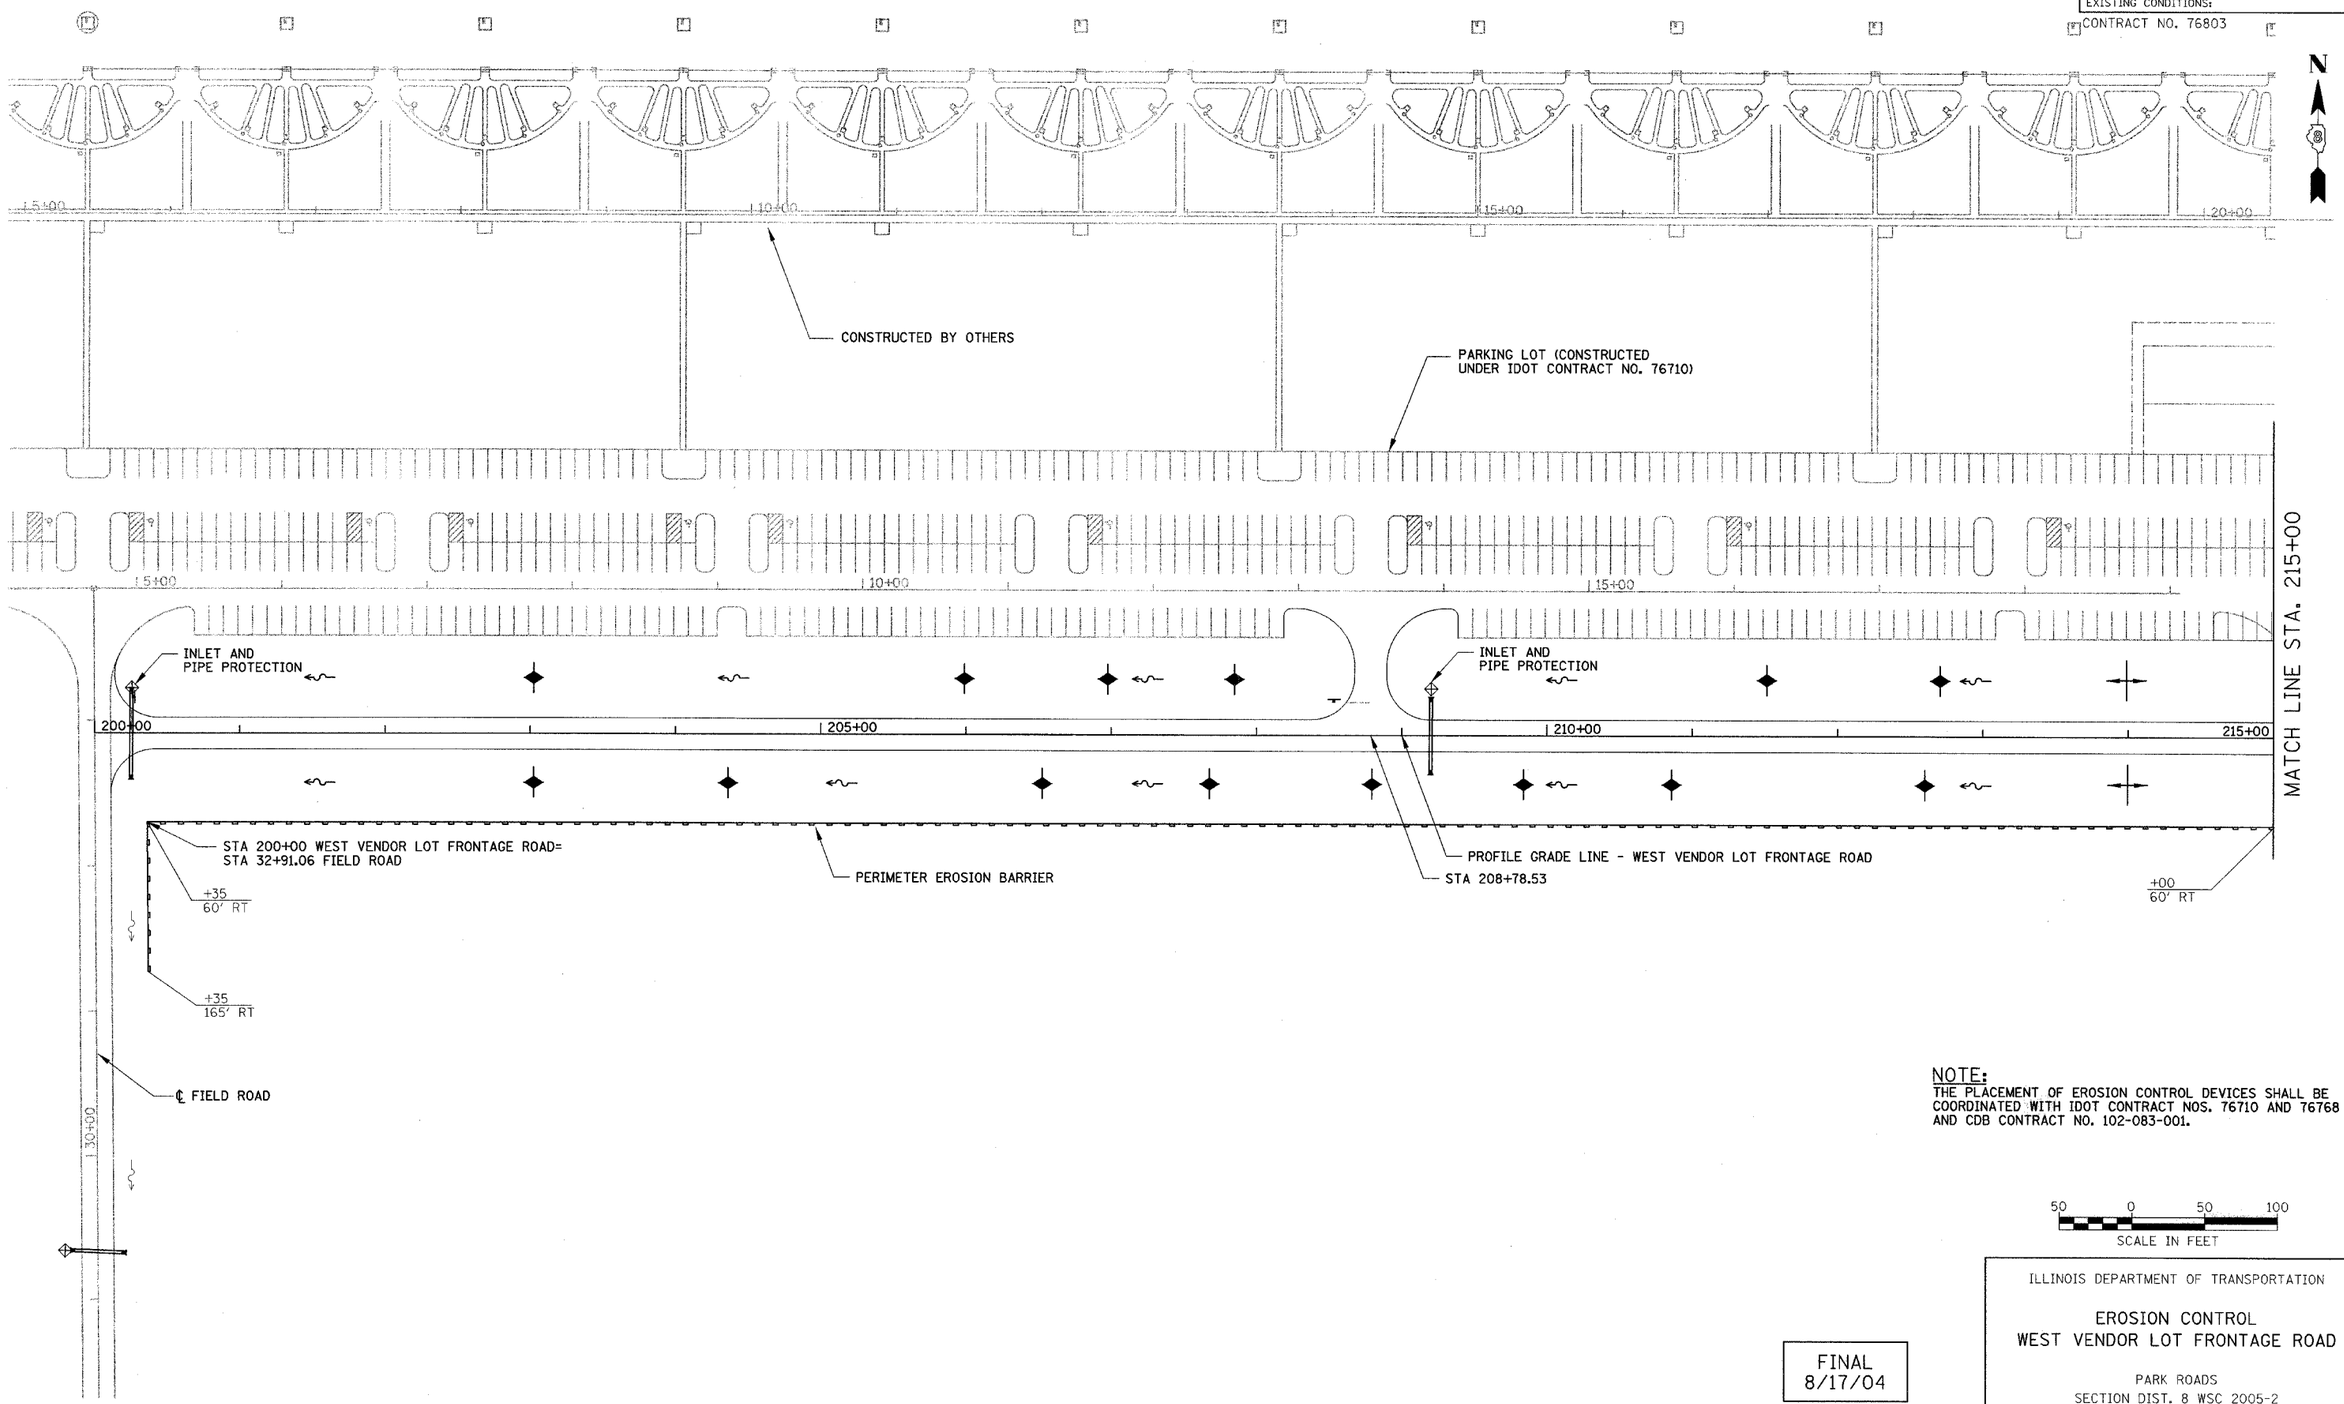

NOTE:
THE PLACEMENT OF EROSION CONTROL DEVICES SHALL BE COORDINATED WITH IDOT CONTRACT NOS. 76710 AND 76768 AND CDB CONTRACT NO. 102-083-001.

50 0 50 100
SCALE IN FEET

FINAL
8/17/04

ILLINOIS DEPARTMENT OF TRANSPORTATION

EROSION CONTROL
WEST VENDOR LOT FRONTAGE ROAD

PARK ROADS
SECTION DIST. 8 WSC 2005-2
RANDOLPH COUNTY

DRAWN BY: