FAP RTE.	SECTION	COUNTY	TOTAL SHEETS	SHEET NO.
PARK ROADS	DIST. 8 WSC 2005-2	RANDOLPH		38
STA.	TO STA.			

CONTRACT NO. 76803

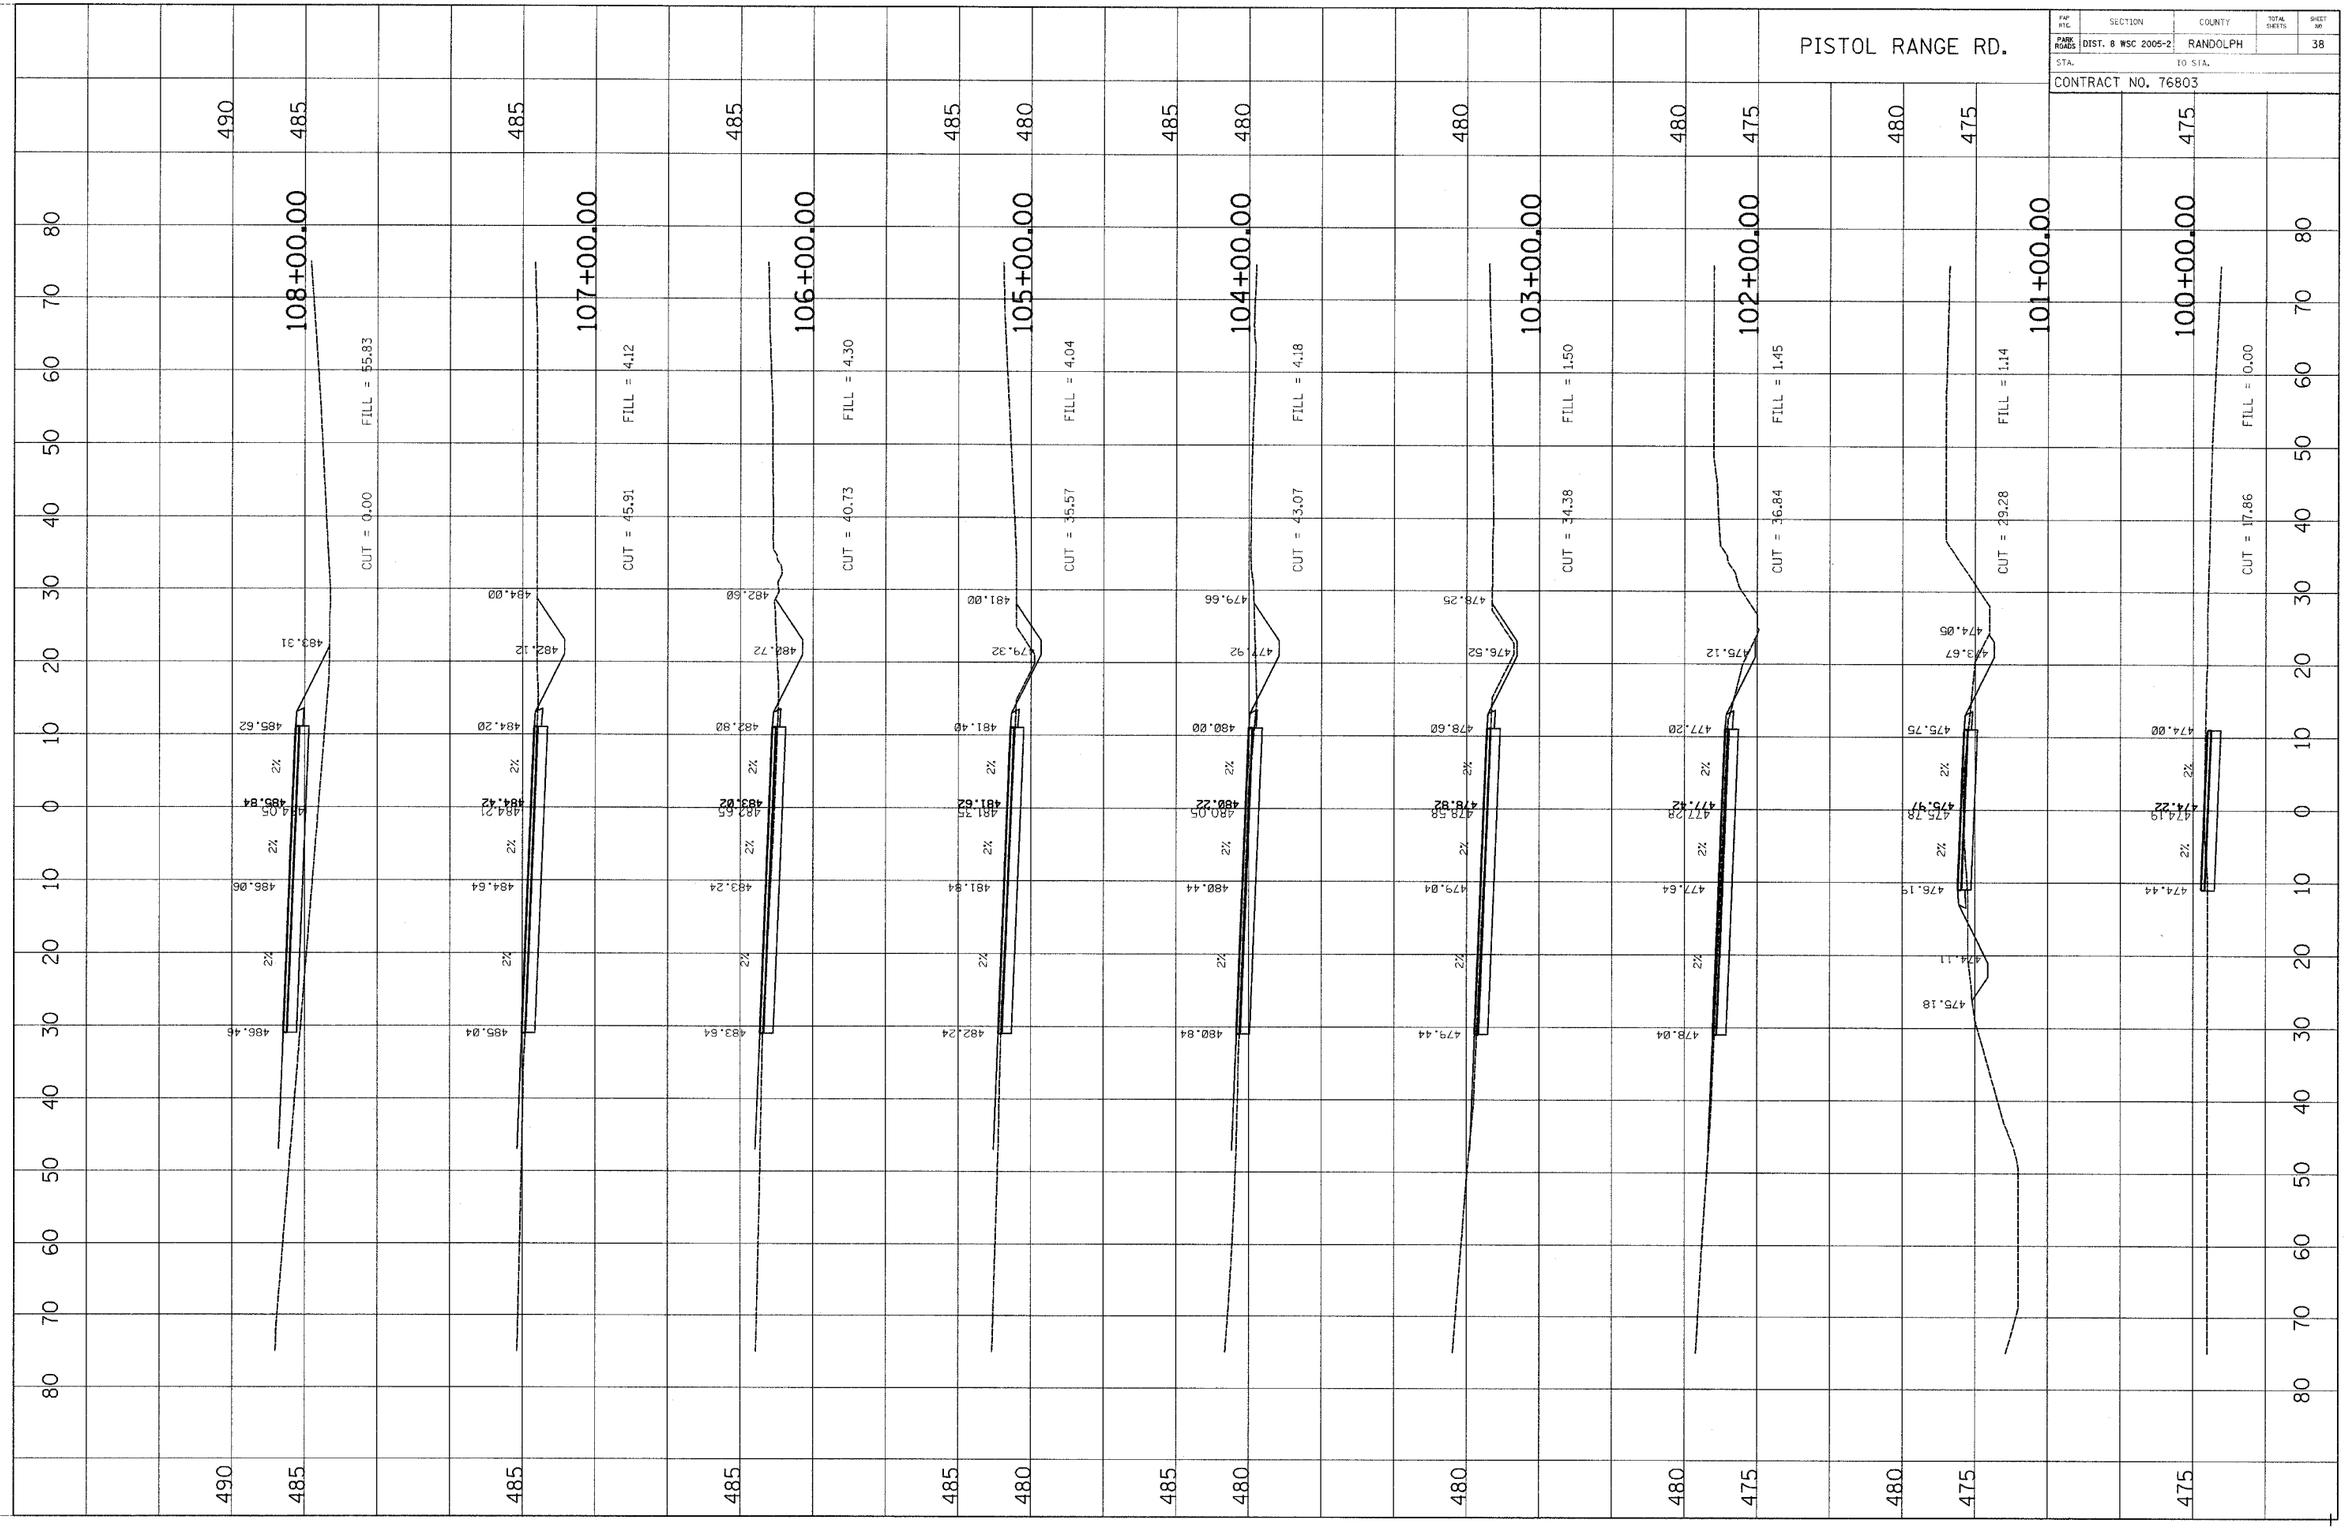

CROSS SECTION
SURVEYED
PLOTTED
ALIGNMENT CHECKED
RT. OF WAY CHECKED
CADD FILE NAME
NOTE BOOK
NO.
BY
DATE

CROSS SECTION
SURVEYED
PLOTTED
GRADES CHECKED
BLDG. NOTED
STRUCTURE NOTATNS CHKD
NOTE BOOK
NO.
BY
DATE