FAP RTE.	SECTION	COUNTY	TOTAL SHEETS	SHEET NO
PARK ROADS	DIST. 8 WSC 2005-2	RANDOLPH		41
STA.		TO STA.		

CONTRACT NO. 76803

PISTOL RANGE RD.

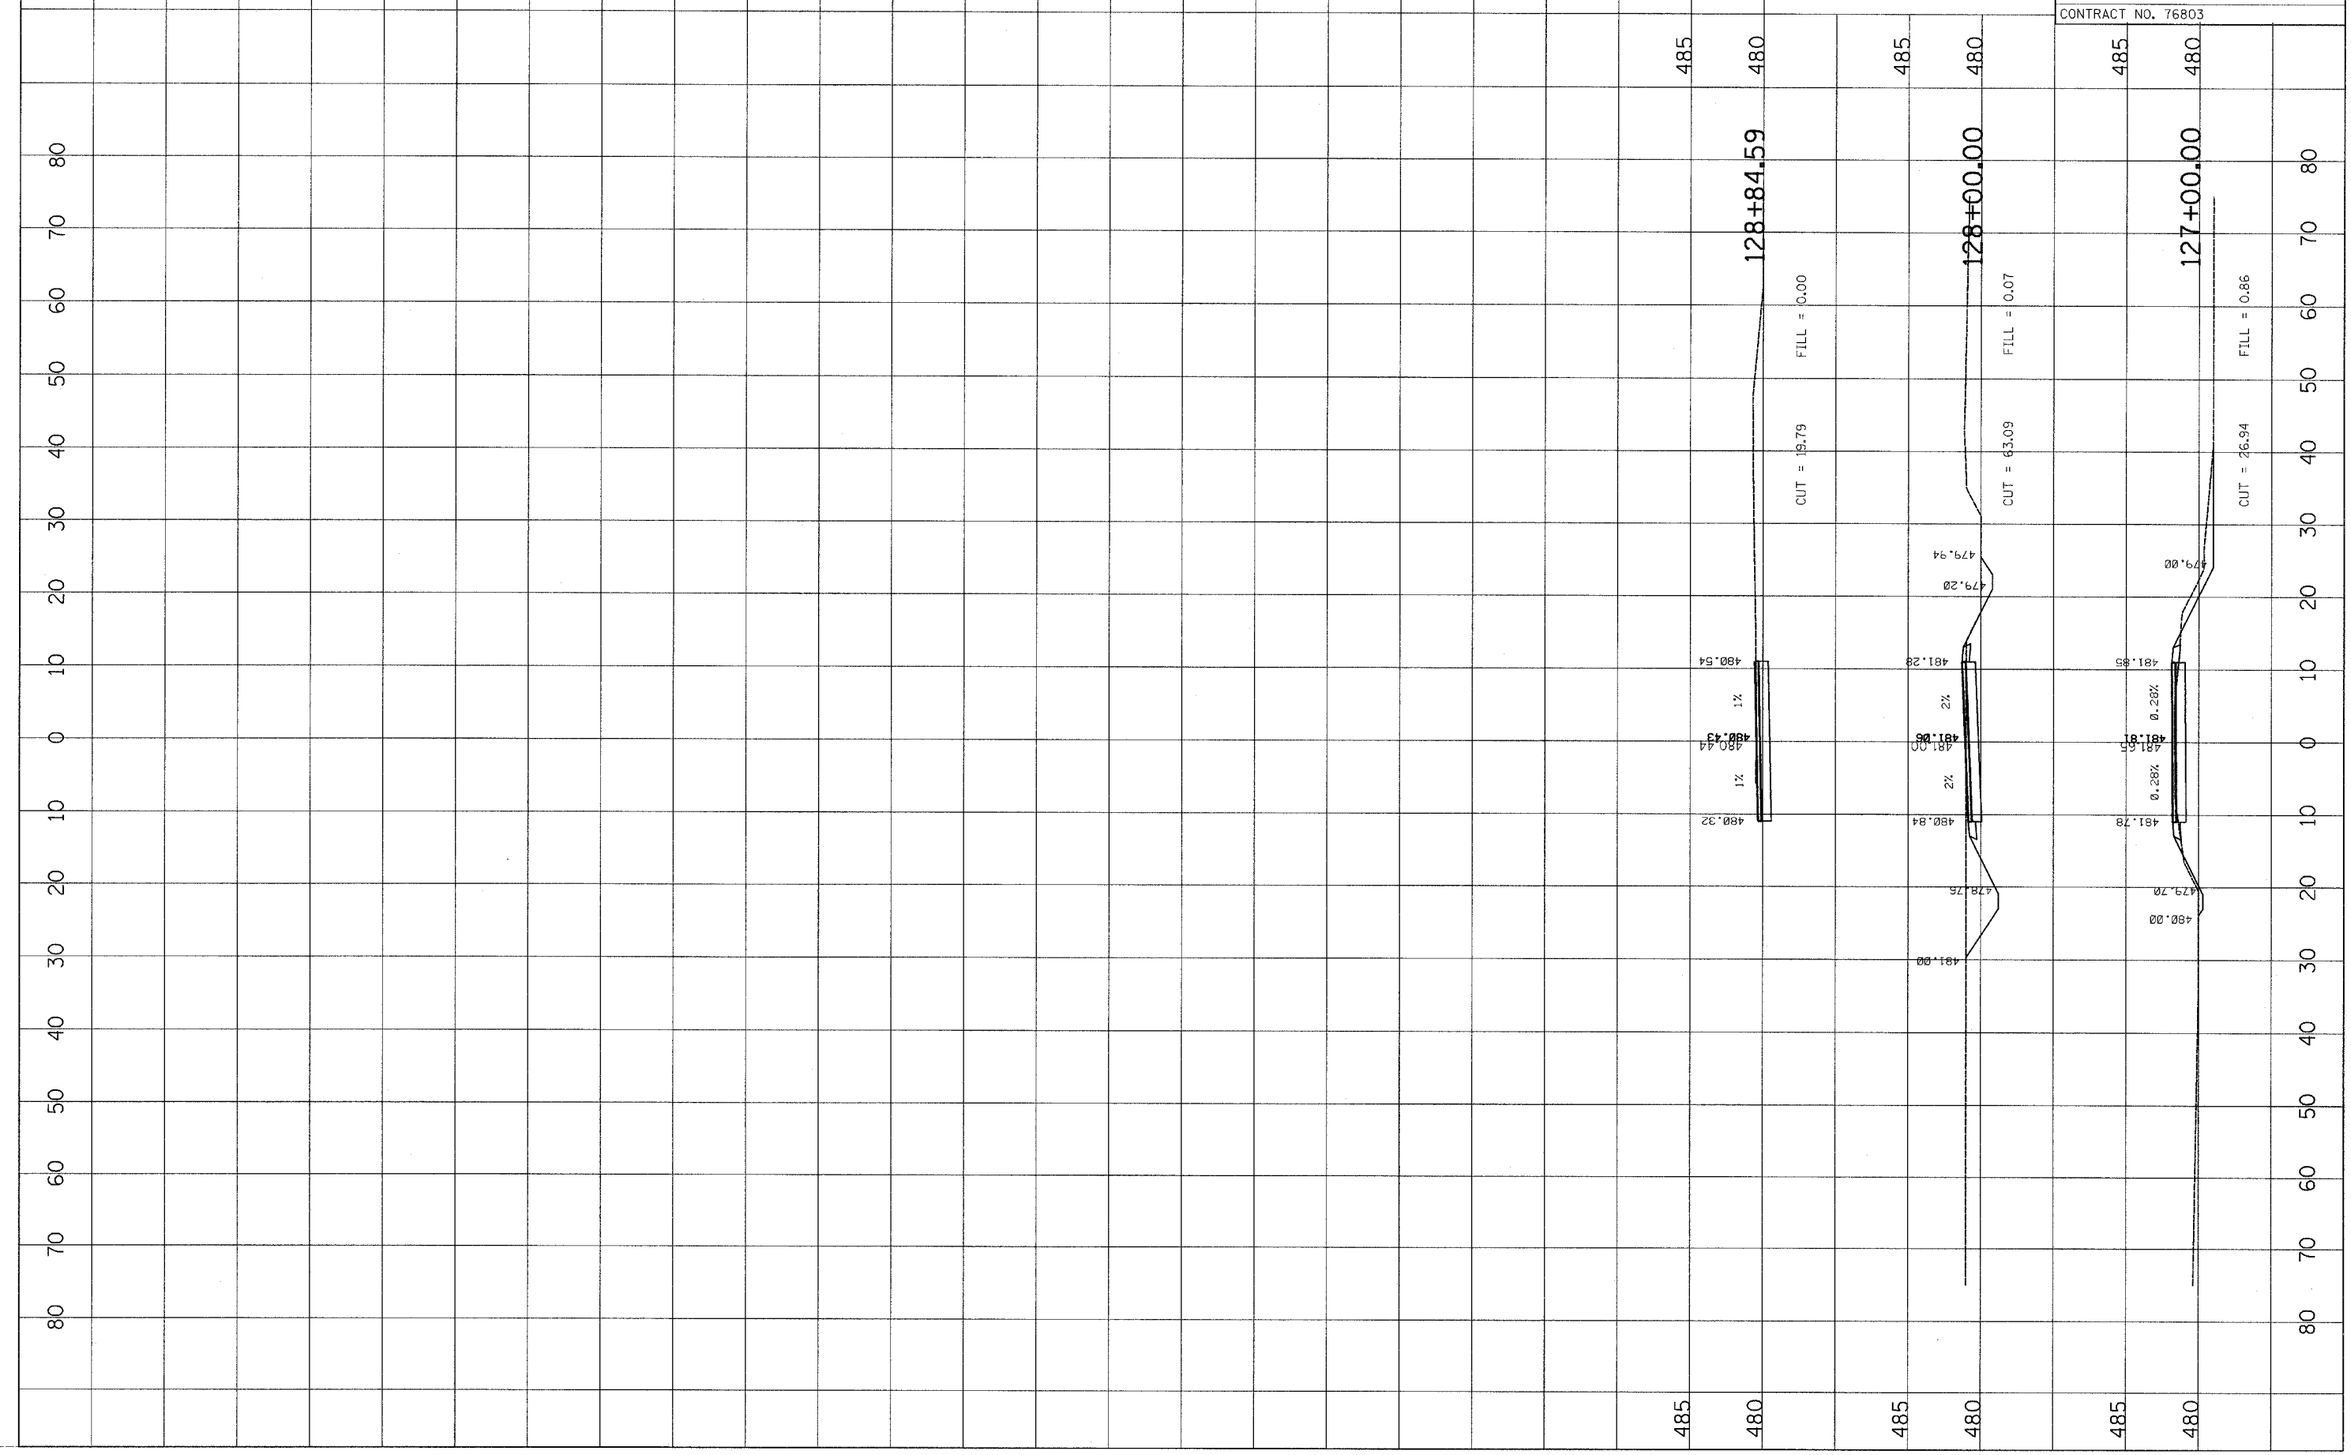

CROSS SECTION
NOTE BOOK
NO.
SURVEYED
PLOTTED
ALIGNMENT CHECKED
RT. OF WAY CHECKED
CADD FILE NAME
BY
DATE

CROSS SECTION
NOTE BOOK
NO.
SURVEYED
PLOTTED
GRADES CHECKED
B.M. NOTED
STRUCTURE NOTAT'NS CHK'D
BY
DATE